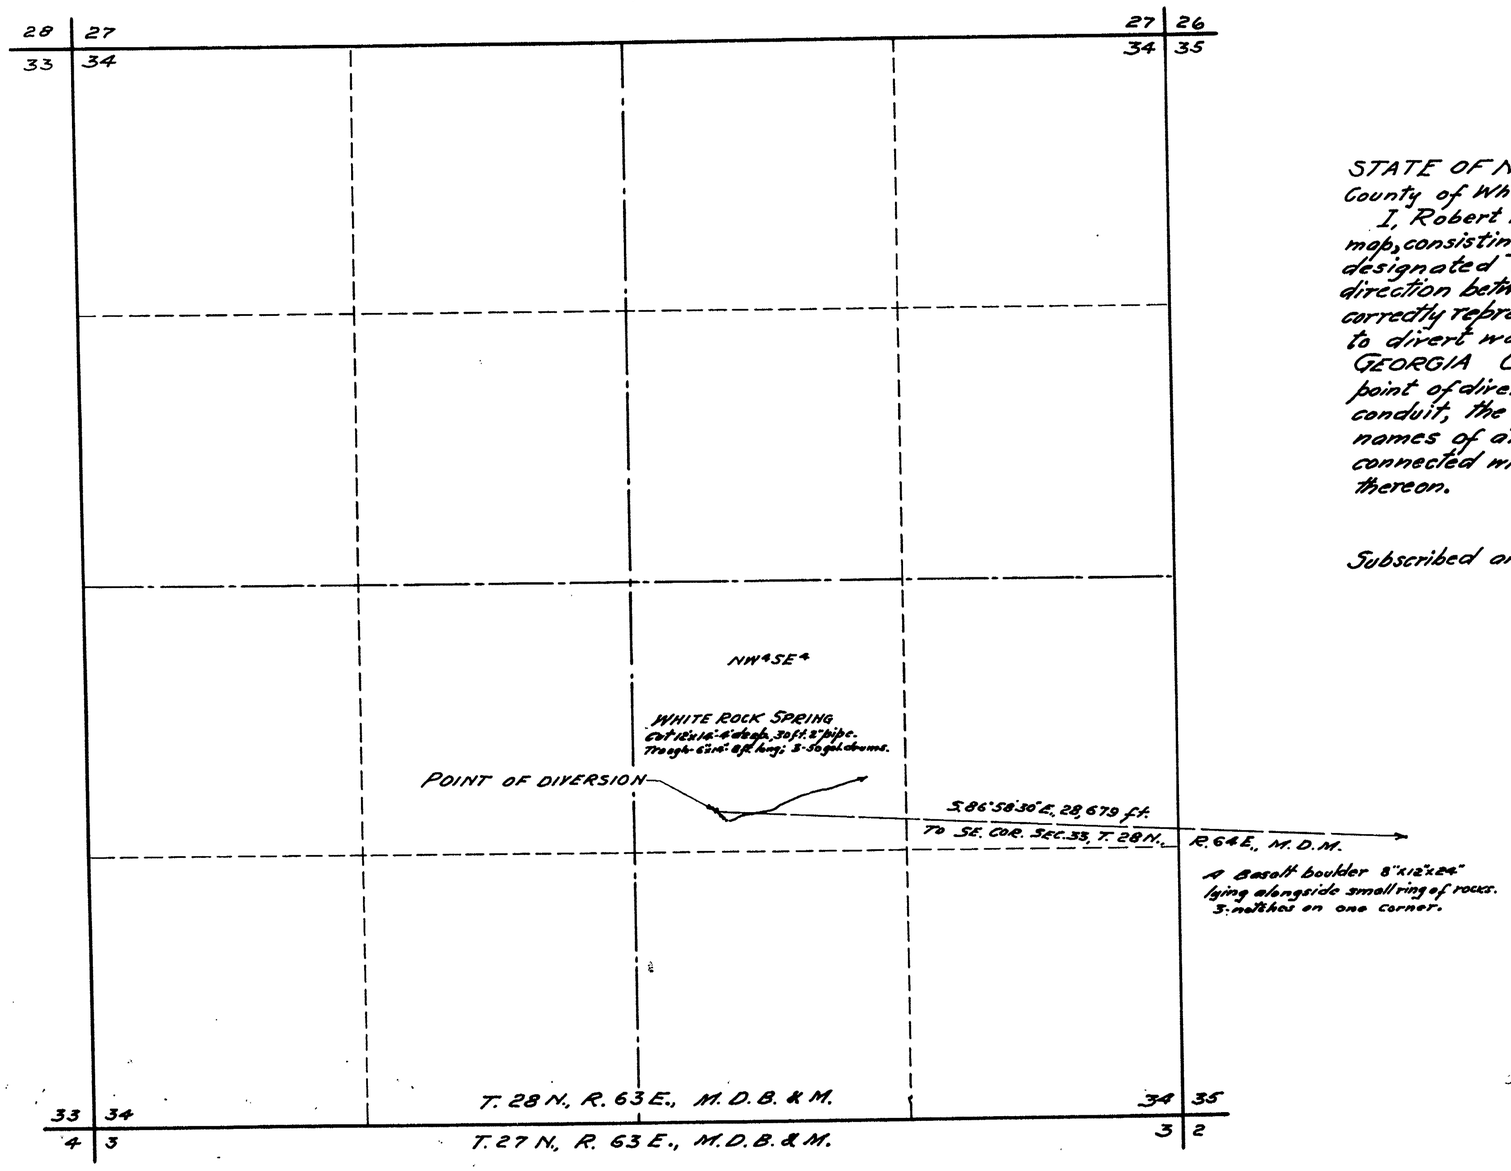

STATE OF NEVADA }
County of White Pine } ss.

I, Robert W. Millard, being first duly sworn, depose and say that this map, consisting of one sheet, has been correctly drawn to the designated scale from field notes of a survey made under my direction between the 14th and 17th days of June, 1954; that it truly and correctly represents the location and extent of the proposed works used to divert water from WHITE ROCK SPRING in Elko County by GEORGIA CORDANO for stockwatering purposes, That the proposed point of diversion, the approximate location and size of the diverting conduit, the place and manner of use, and the location and names of all other works or streams which are crossed by or connected with the said works, are fully and correctly designated thereon.

R. W. Millard
State Water Right Surveyor.

Subscribed and sworn to before me this 21st. day of June, 1954.

R. W. Millard
Notary Public in and for White Pine County, Nevada.
My commission expires Dec. 22, 1957.

0' 500' 1000' 2000'
SCALE 1-IN.= 400 FT.

Cert. of State No. 4308 Issued Feb. 17, 1956

FILED
JULY 6, 1954
STATE ENGINEER'S OFFICE

OFFICE
STATE ENGINEER
JUL -6 '54
RECEIVED
ANS.

MAP TO ACCOMPANY APPLICATION TO APPROPRIATE WATER FOR STOCKWATERING
BY
GEORGIA CORDANO
FROM
WHITE ROCK SPRING

SURVEYED JUNE 14-17, 1954.
BY F.W. MILLARD & SON. ELY, NEVADA.

15727

15727