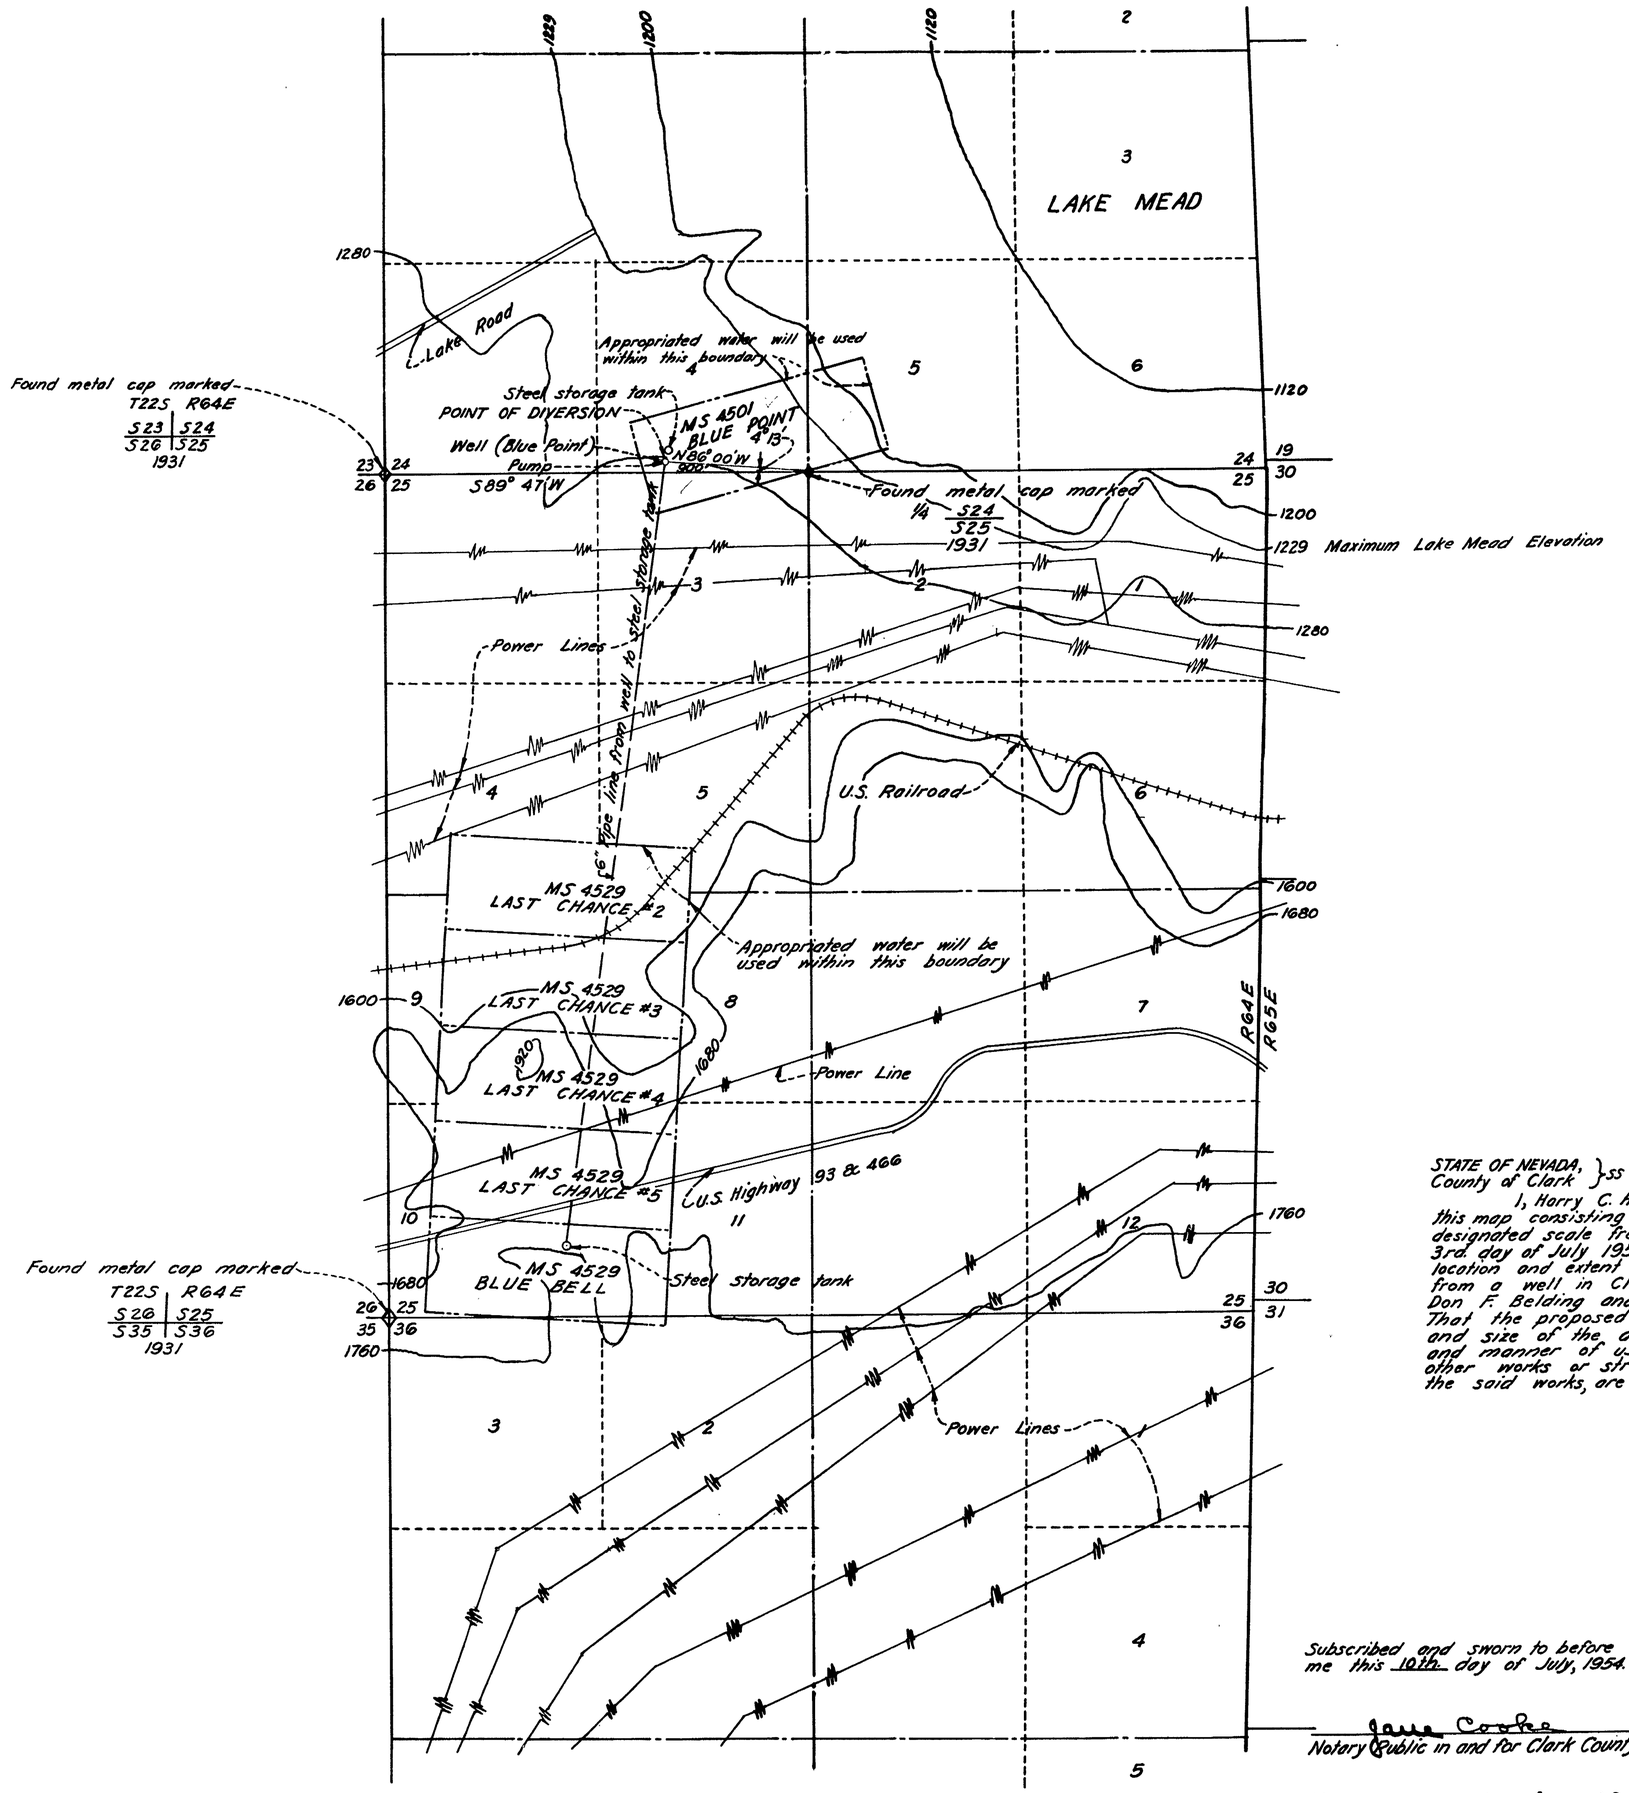

STATE OF NEVADA, }ss
County of Clark

I, Harry C. Hall, being first duly sworn, depose and say that this map consisting of one sheet, has been correctly drawn to the designated scale from field notes of a survey made by me on the 3rd day of July 1954; that it truly and correctly represents the location and extent of the proposed works used to divert water from a well in Clark County, by Jack A. Richardson, O.L. Raney, Don F. Belding and L.B. Scherer for quasi-municipal purposes. That the proposed point of diversion, the approximate location and size of the diverting channel or other conduit, the place and manner of use, and the location and names of all other works or streams which are crossed by, or connected with the said works, are fully and correctly designated thereon.

Harry C. Hall
State Water Right Surveyor

0 500 1000 1500 2000 2500
SCALE IN FEET

Subscribed and sworn to before me this 10th day of July, 1954.

Jane Cooke
Notary Public in and for Clark County, Nevada

My commission expires: Jan 12, 1958

FILED
JULY 15, 1954
STATE ENGINEER'S OFFICE

OFFICE STATE ENGINEER JUL 15

MAP TO ACCOMPANY
APPLICATION TO APPROPRIATE WATER
BY: JACK A. RICHARDSON, O.L. RANEY,
DON F. BELDING AND L.B. SCHERER
FOR
QUASI-MUNICIPAL PURPOSES
FROM
BOULDER CITY VICINITY
CLARK COUNTY NEVADA

15733