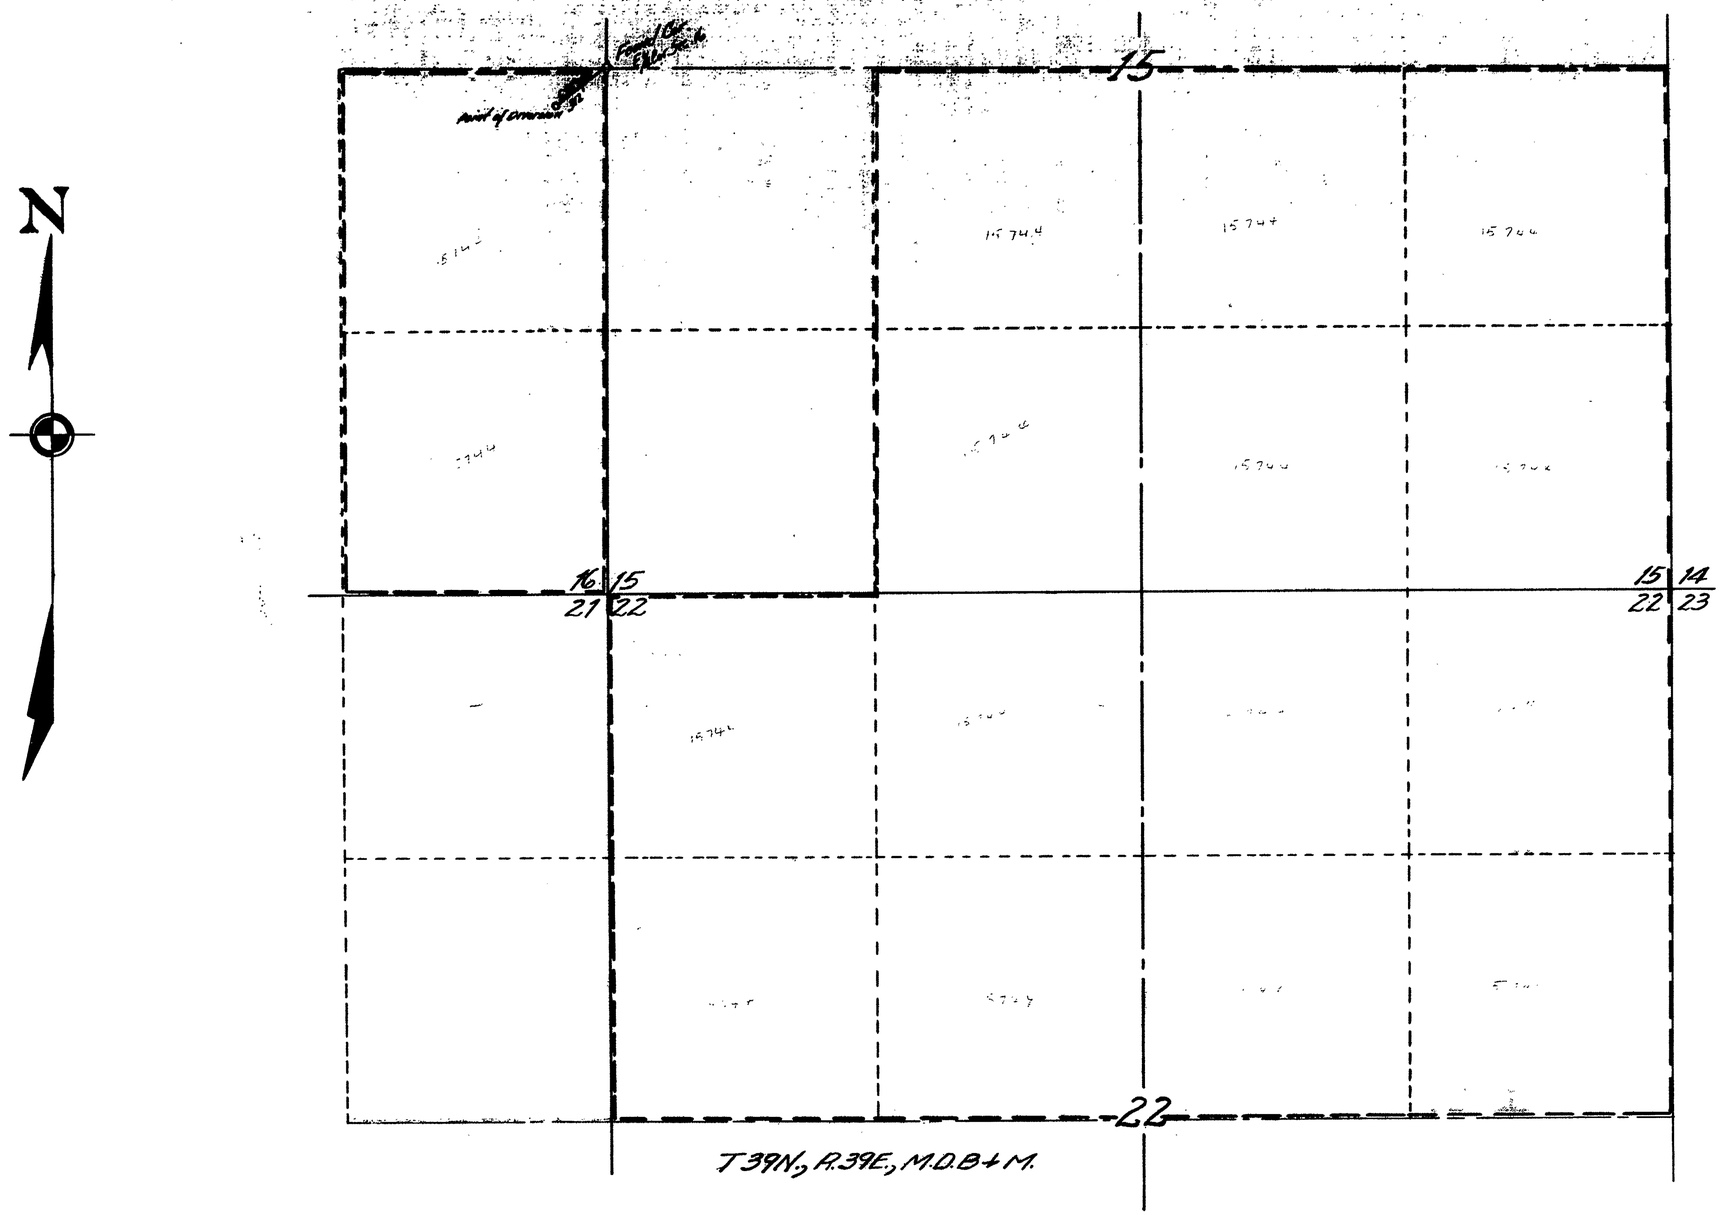

STATE OF NEVADA
COUNTY OF HUMBOLDT } S.S.

I, Richard M. Black, being first duly sworn, depose and say that this map consisting of one sheet has been correctly drawn to the designated scale from field notes of a survey made by me between the 20th day of May and the 27th day of May, 1954; that it truly and correctly represents the location and extent of the works used to divert water from underground in Humboldt County, by Dwight G. Vedder for irrigation purposes. That the proposed point of diversion, the approximate location and size of the diverting channel, all reservoirs or basins, the location and names of all other works which will cross or connect with the proposed works, and the boundary of all lands, showing by 40-acre sub-divisions the areas proposed to be irrigated, are fully and correctly designated thereon.

Richard M. Black
STATE WATER RIGHT SURVEYOR

Subscribed and sworn to before me this 1st day of Sept, 1954.

Donald M. Leighton
Notary Public in and for Humboldt County, Nevada
my Comm. Exp. 9/6/57

SCALE: 1-IN. = 400 FT.

0 100 200 300 400 1200 2000 FT.

FILED
SEPT. 3, 1954
STATE ENGINEER'S OFFICE

OFFICE STATE ENGINEER
SEP 3 54
RECEIVED
ANS.

MAP

TO ACCOMPANY APPLICATION TO APPROPRIATE WATER FOR IRRIGATION FROM UNDERGROUND BY - DWIGHT G. VEDDER

15744