State of Nevada }ss
County of Mineral }

I, L. B. Spencer, being duly sworn, depose and say that this map has been correctly drawn to the designated scale from the field notes of a survey made by me on July 14 & 15th, 1954; that it truly and correctly shows the extent of the proposed works used to divert the water from Underground Source at No. 2 Well, in Mineral County, for Domestic Use and Municipal Supply for City of Hawthorne; That the Point of Diversion, Place of Use and all connecting works are fully shown.

State Water Right Surveyor

Subscribed and sworn to before me this 23rd day of July, 1954.

Notary Public in and for Mineral County, Nevada

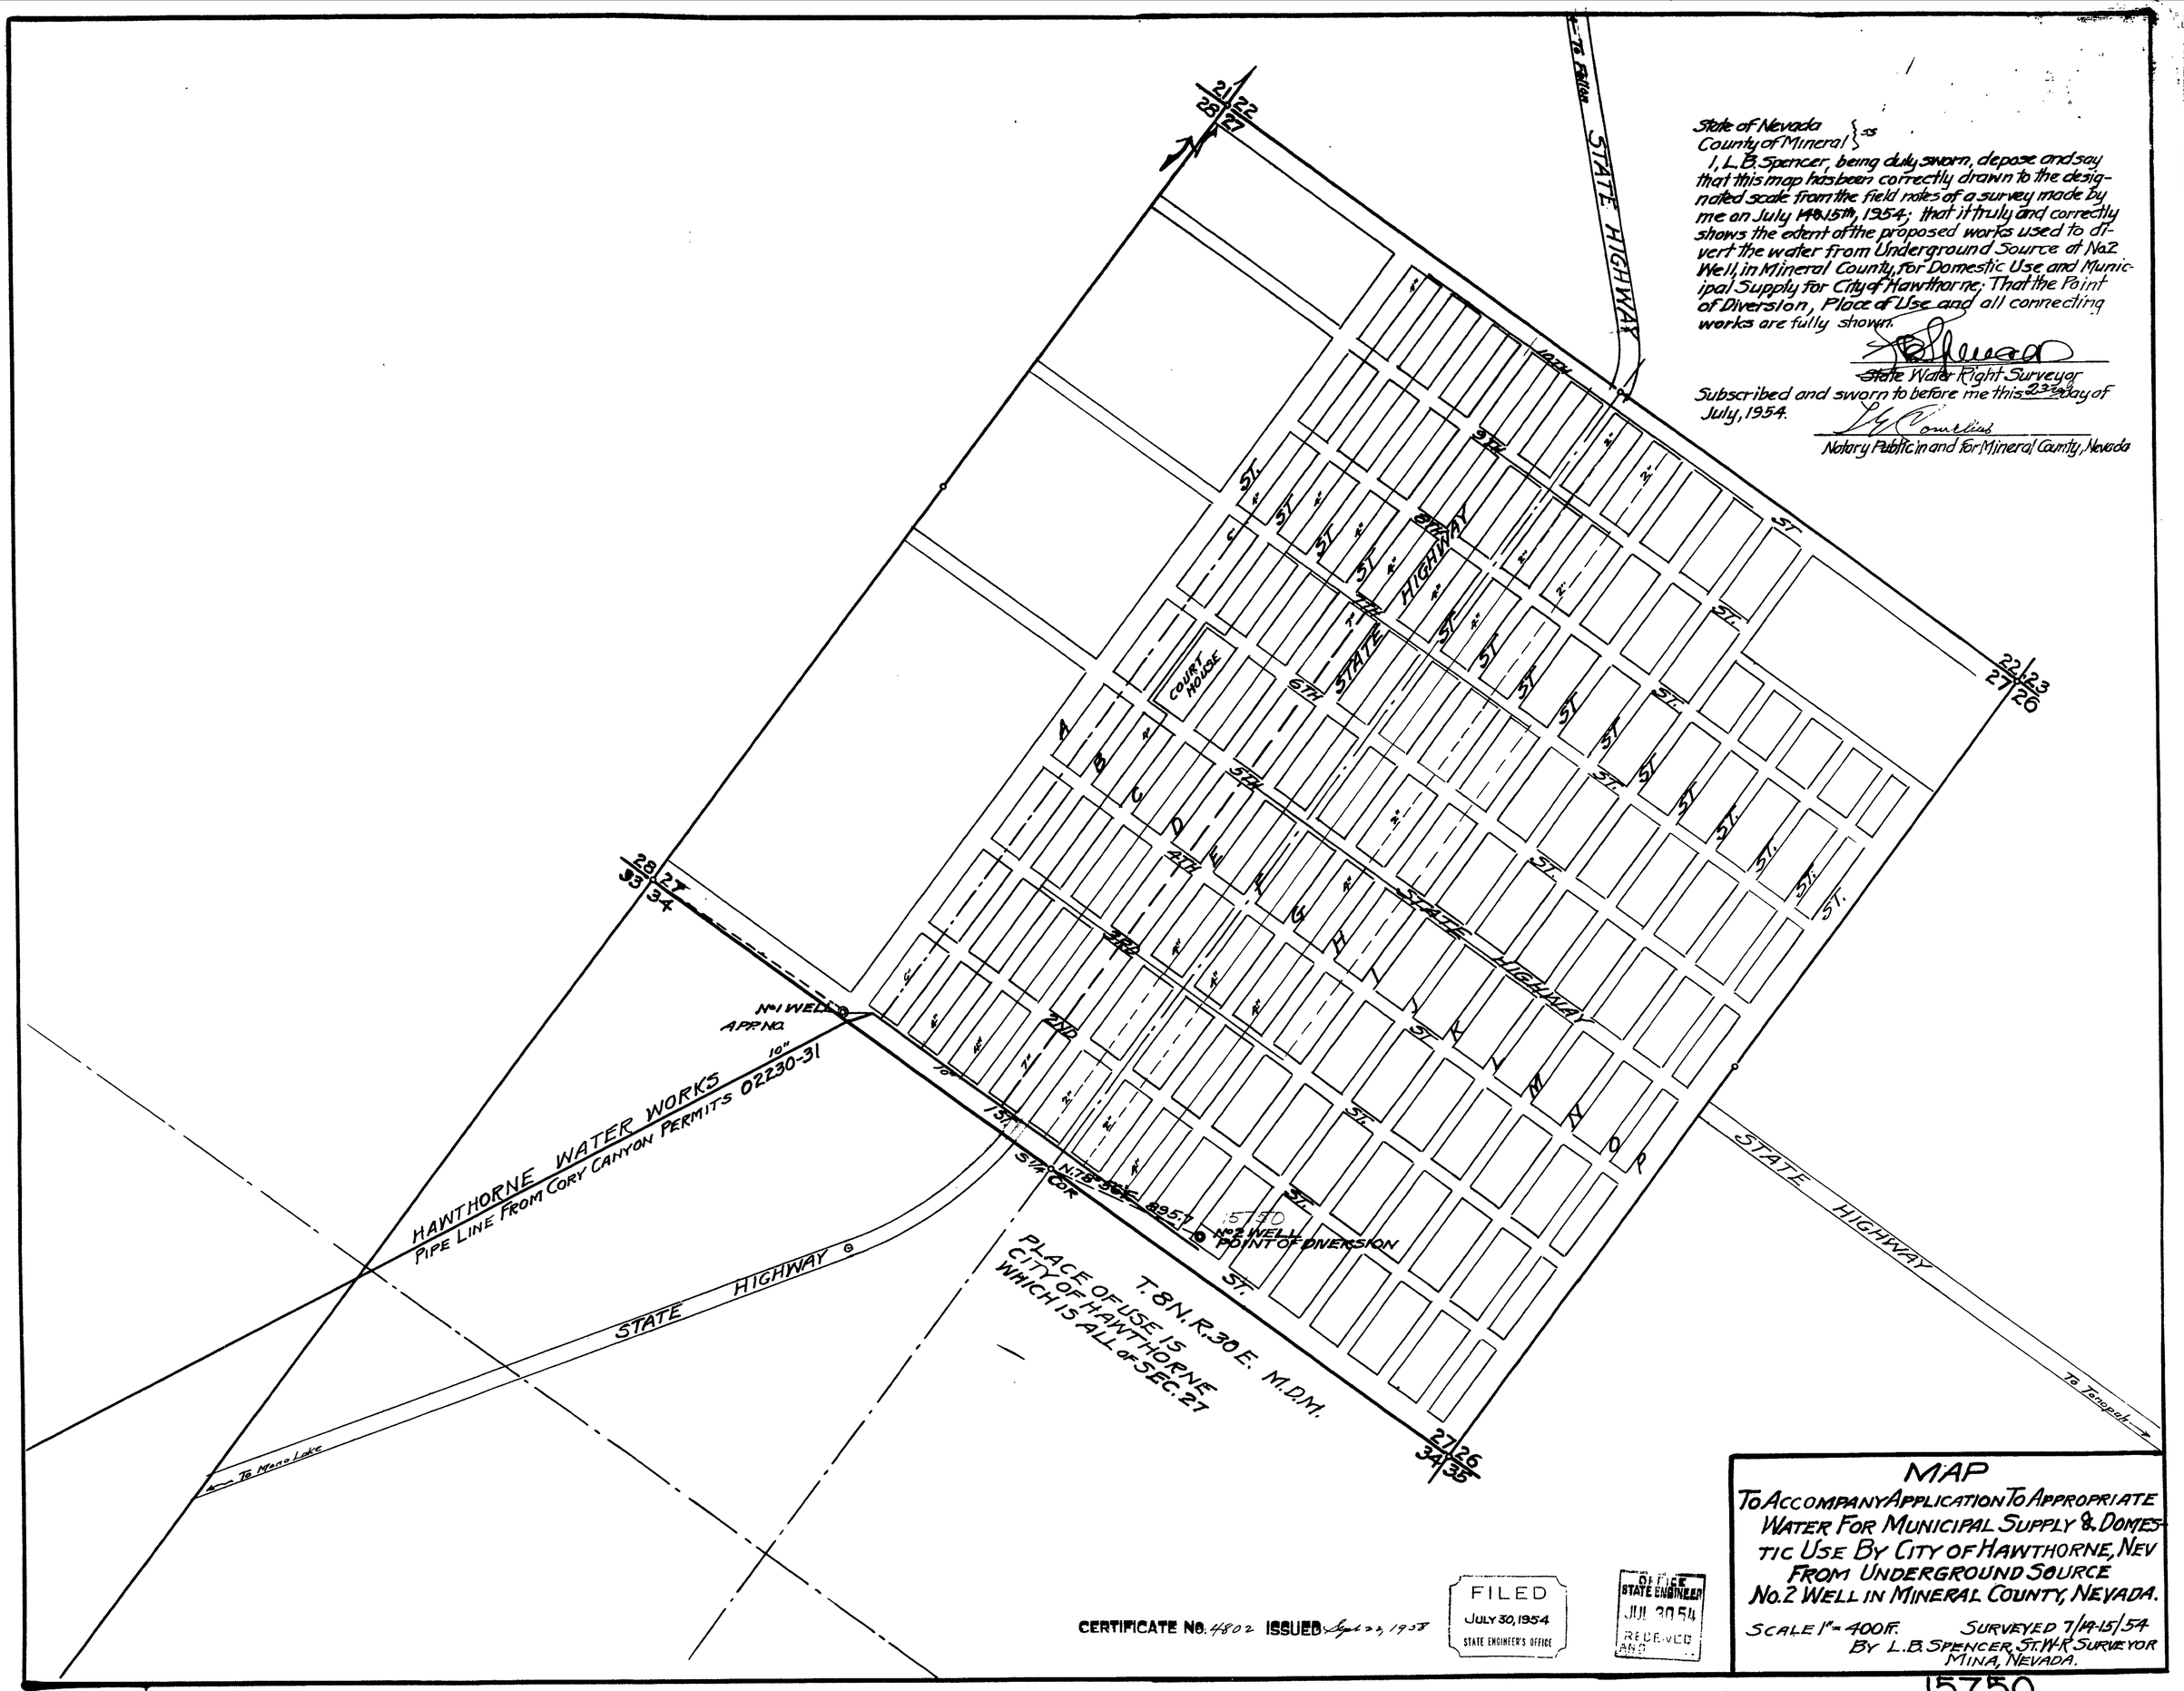

CERTIFICATE No. 4802 ISSUED Sept 22, 1958

FILED
JULY 30, 1954
STATE ENGINEER'S OFFICE

OFFICE STATE ENGINEER
JUL 30 54
RECEIVED

MAP

TO ACCOMPANY APPLICATION TO APPROPRIATE WATER FOR MUNICIPAL SUPPLY & DOMESTIC USE BY CITY OF HAWTHORNE, NEV FROM UNDERGROUND SOURCE No. 2 WELL IN MINERAL COUNTY, NEVADA.

SCALE 1" = 400 ft. SURVEYED 7/14-15/54
BY L. B. SPENCER, ST. W.-R. SURVEYOR
MINA, NEVADA.

15750