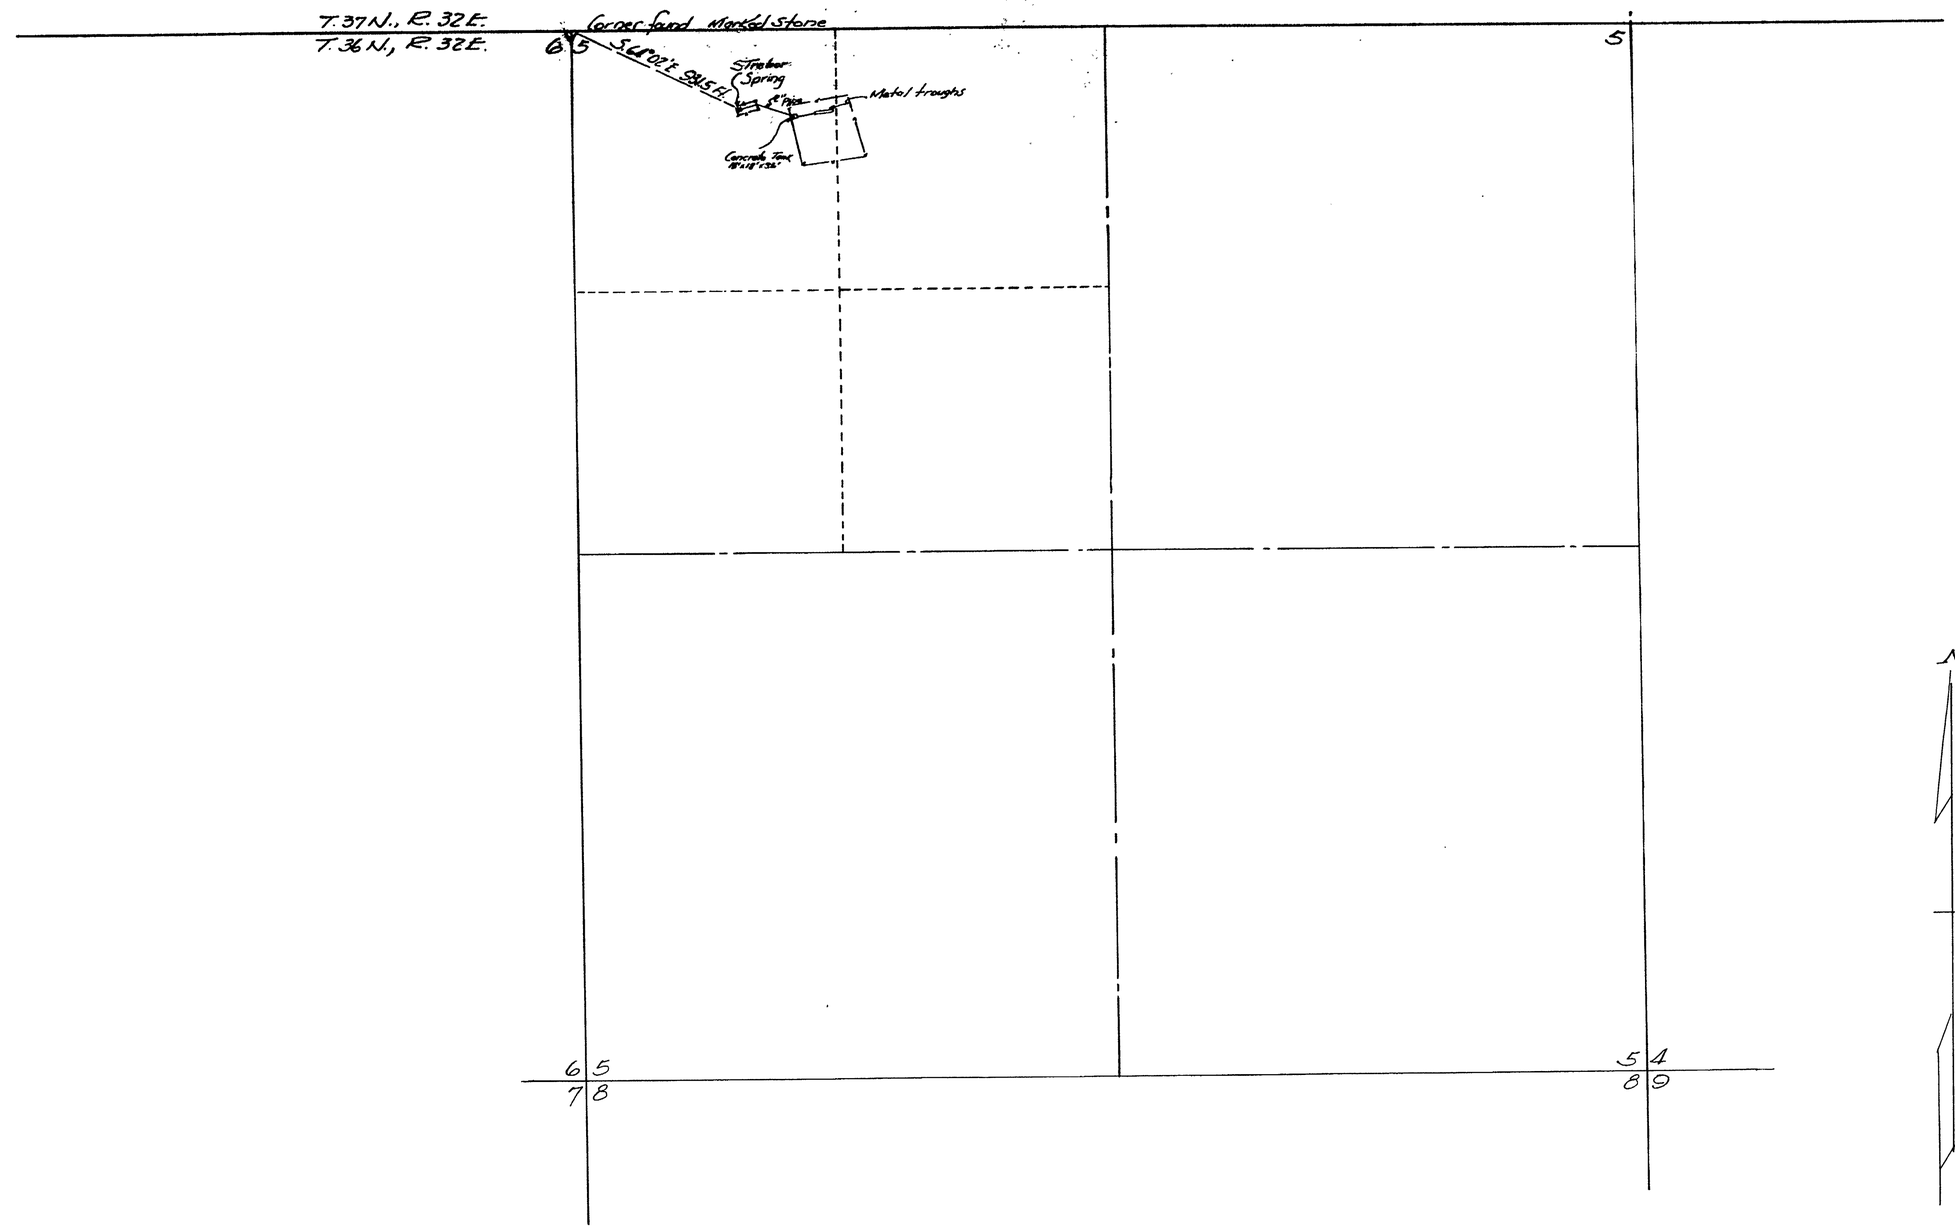

STATE OF NEVADA }
COUNTY OF PERSHING }

I, Robert S. Leighton, being first duly sworn, depose and say, that this map has been drawn to the designated scale from field notes of a survey made under my supervision on Oct. 22, 1954. That it truly represents the works used by Lynn Roberts from Trebor Springs in Humboldt County for Stockwatering purposes.

Robert S. Leighton
STATE WATER RIGHT SURVEYOR

Scale 1" = 400'

500 0 500 1000 1500

FILED
Nov. 8, 1954
STATE ENGINEER'S OFFICE

CERTIFICATE NO. 4855 ISSUED Mar. 3, 1959

OFFICE STATE ENGINEER NOV 8 54

MAP TO ACCOMPANY APPLICATION TO APPROPRIATE WATER BY LYNN ROBERTS FOR STOCKWATERING FROM STREBOR SPRINGS.

Subscribed and sworn before me this 6th day of November, 1954

Roland M. Betanger
NOTARY PUBLIC IN AND FOR PERSHING COUNTY, NEVADA
My commission expires Oct. 19, 1957.

5751