T.20 S., R.61 E., M.D.B.& M.

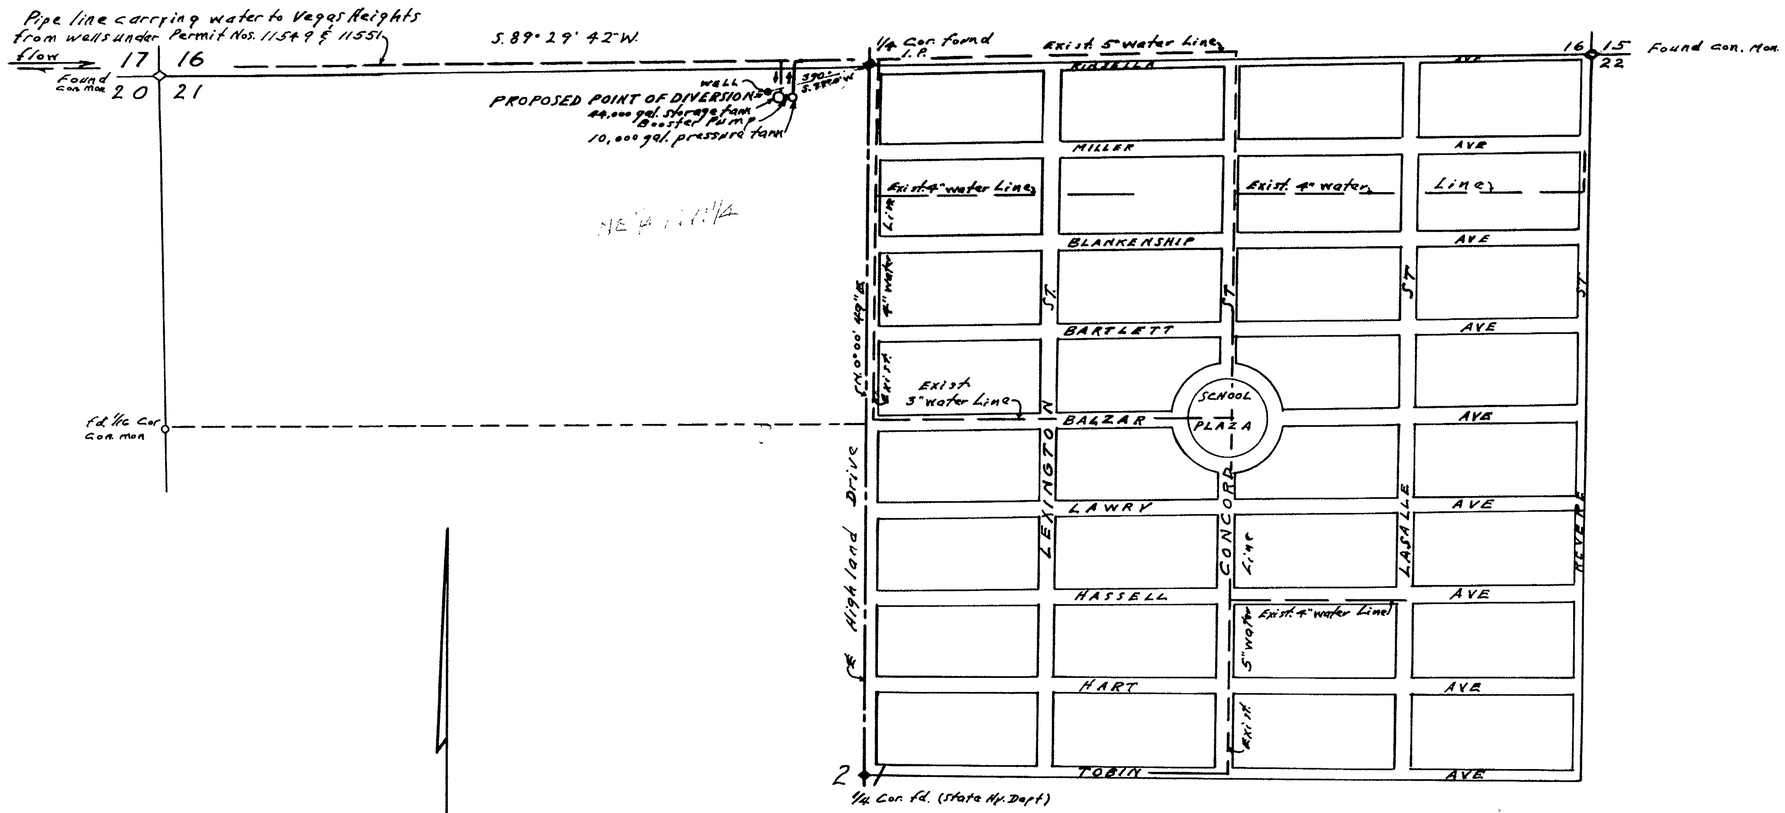

VEGAS HEIGHTS TRACT
N.E. 1/4 SECTION 21

AREA IN WHICH WATER APPLIED FOR WILL BE USED

STATE OF NEVADA
COUNTY OF CLARK } S.S.

I, L.A. Harris, being first duly sworn, depose and say that this map, consisting of one sheet, has been correctly drawn to the designated scale from field notes of a survey made by me between the 29 day of June and the 1st day of July 1954, that it truly and correctly represents the proposed location and extent of the works used to divert water from Las Vegas Artesian Basin, Clark County, by Vegas Heights Water Association for Municipal purposes. That the proposed point of diversion, the approximate location and size of the diverting channel all reservoirs or basins, the location and names of all other works which will cross or connect with the proposed works, and the boundary of all lands, showing by 40 acre subdivisions the areas proposed to be used, are carefully and correctly designated thereon.

R.A. Harris
STATE WATER RIGHT SURVEYOR

Subscribed and sworn to before me this 27th day of July 1954

Earl B. Crosby
NOTARY PUBLIC IN AND FOR CLARK COUNTY, NEVADA
Com. Ex. June 3-25-56

SCALE: 1 IN = 300 FT.

0 100 200 300 400 500 1000 1500

Certificate No. 4738 Issued April 30, 1958

FILED
Aug. 2, 1954
STATE ENGINEER'S OFFICE

OFFICE STATE ENGINEER
AUG 2 '54
RECEIVED
AM

MAP TO ACCOMPANY
APPLICATION
TO APPROPRIATE WATER
FOR
MUNICIPAL USE
BY
VEGAS HEIGHTS WATER ASSOCIATION
FROM
UNDERGROUND BASIN

15752