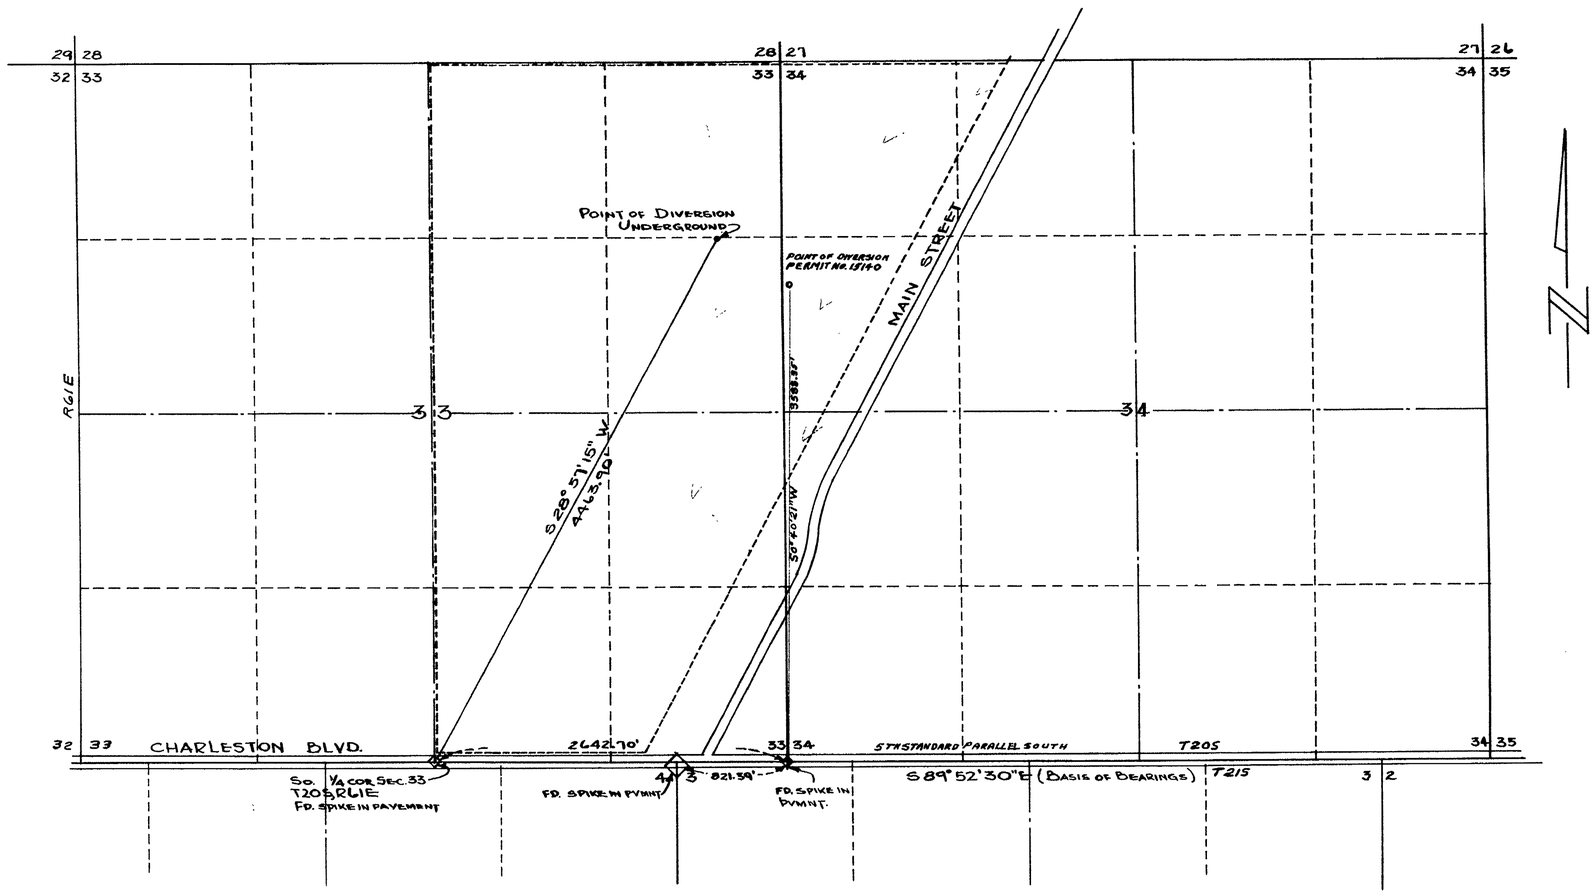

STATE OF NEVADA } S.S.
COUNTY OF CLARK

I, FRANK D. RATHBUN JR., BEING FIRST DULY SWORN, DEPOSE AND SAY THAT THIS MAP CONSISTING OF ONE SHEET, HAS BEEN CORRECTLY DRAWN TO THE DESIGNATED SCALE FROM FIELD NOTES OF A SURVEY MADE BY ME AND COMPLETED ON THE 15TH DAY OF JULY 1954; THAT IT TRULY AND CORRECTLY REPRESENTS THE PROPOSED LOCATION AND EXTENT OF THE WORKS USED TO DIVERT WATER FROM LAS VEGAS ARTESIAN BASIN, CLARK COUNTY, NEVADA, BY THE LOS ANGELES AND SALT LAKE RAILROAD CO. FOR RAILROAD AND DOMESTIC USE; THAT THE POINT OF DIVERSION, THE APPROXIMATE LOCATION AND SIZE OF THE DIVERTING CHANNEL, ALL RESERVOIRS OR BASINS, AND THE LOCATION AND NAMES OF ALL OTHER WORKS WHICH WILL CROSS OR CONNECT WITH THE WORKS, ARE FULLY AND CORRECTLY REPRESENTED HEREON.

Frank D. Rathbun Jr.
STATE WATER RIGHT SURVEYOR

SUBSCRIBED AND SWORN TO BEFORE ME THIS 23rd DAY OF July 1954

Earl B. Brady
NOTARY PUBLIC IN AND FOR CLARK COUNTY, NEVADA

MY COMMISSION EXPIRES 3-25-56

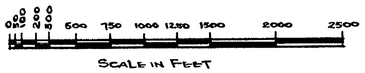

CERTIFICATE No. 4882 ISSUED Mar. 30, 1959

FILED
JULY 30, 1954
STATE ENGINEER'S OFFICE

OFFICE STATE ENGINEER
JUL 30 1954
RECEIVED
A.N.S.

MAP TO ACCOMPANY
APPLICATION TO CHANGE POINT OF DIVERSION, APPLICATION No. 15140
BY
LOS ANGELES & SALT LAKE RAILROAD CO.
FOR
RAILROAD AND DOMESTIC USE
FROM
LAS VEGAS ARTESIAN BASIN
CLARK COUNTY, NEVADA.

15754