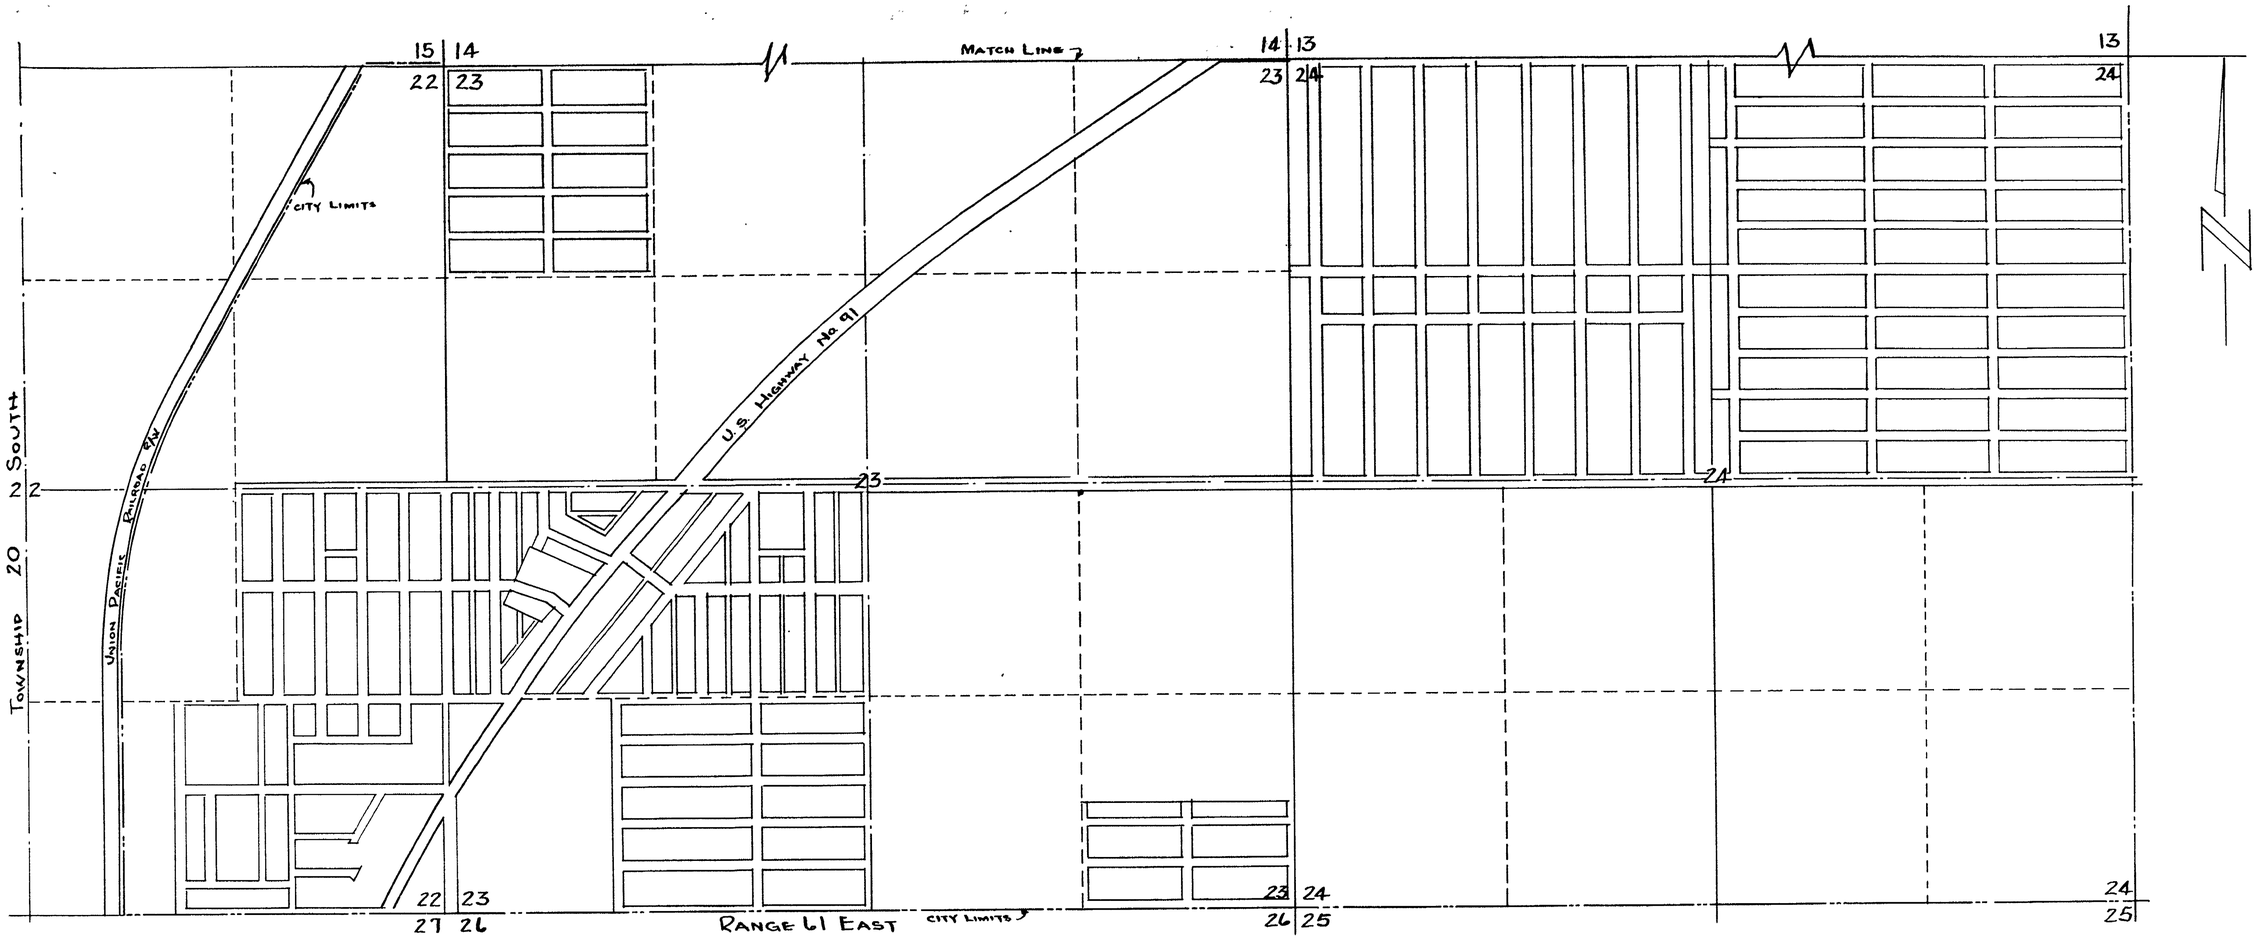

STATE OF NEVADA } S.S.
COUNTY OF CLARK }

I, FRANK D. RATHBUN JR., BEING FIRST DULY SWORN, DEPOSE AND SAY THAT THIS MAP, CONSISTING OF TWO SHEETS, HAS BEEN CORRECTLY DRAWN TO THE DESIGNATED SCALE FROM FIELD NOTES OF A SURVEY MADE BY ME ON THE 4TH DAY OF AUGUST, 1954 THAT IT TRULY AND CORRECTLY REPRESENTS THE PROPOSED LOCATION AND EXTENT OF THE WORKS USED TO DIVERT WATER FROM LAS VEGAS ARTESIAN BASIN IN CLARK COUNTY, NEVADA, BY THE CITY OF NORTH LAS VEGAS FOR MUNICIPAL USE; THAT THE POINT OF DIVERSION, THE APPROXIMATE LOCATION AND SIZE OF THE DIVERTING CHANNEL ALL OTHER WORKS WHICH WILL CROSS OR CONNECT WITH THE WORKS ARE FULLY AND CORRECTLY SHOWN HEREON.

Frank D. Rathbun Jr.
STATE WATER RIGHT SURVEYOR

CITY LIMITS AND PLACE OF USE SHOWN THUS. _____

0 100 200 300 500 750 1000 1500 2000 2500
SCALE IN FEET

SUBSCRIBED AND SWORN TO BEFORE ME THIS 9th DAY OF August 1954
Earl B. Cassady
NOTARY PUBLIC IN AND FOR CLARK COUNTY, NEVADA.
MY COMMISSION EXPIRES March 25, 1956

FILED
AUG. 11, 1954
STATE ENGINEER'S OFFICE

OFFICE STATE ENGINEER
AUG 11 '54
RECEIVED

MAP TO ACCOMPANY
APPLICATION TO APPROPRIATE WATER
BY
CITY OF NORTH LAS-VEGAS
FOR
MUNICIPAL USE
FROM
LAS VEGAS ARTESIAN BASIN
CLARK COUNTY, NEVADA.

15762

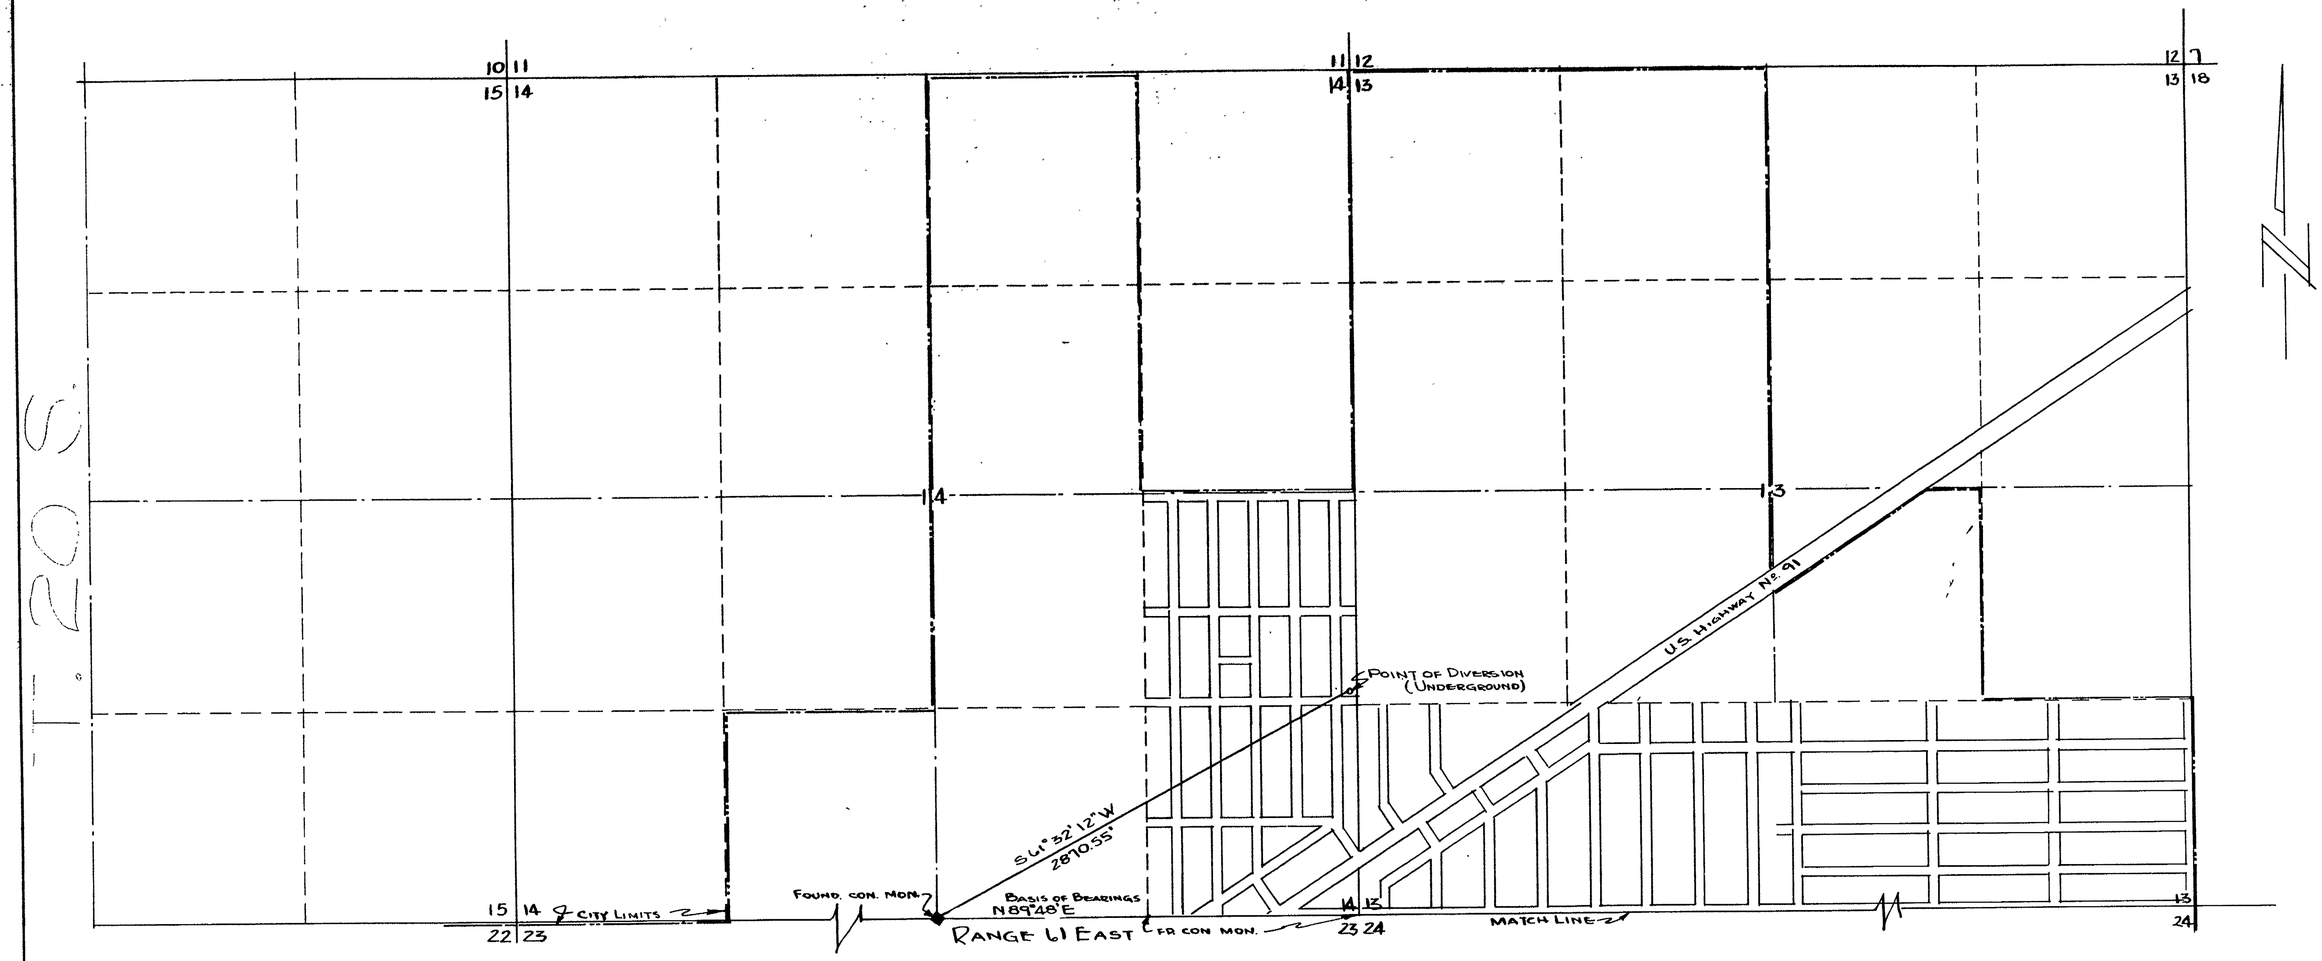

205

FILED
AUG. 11, 1954
STATE ENGINEER'S OFFICE

OFFICE
STATE ENGINEER
AUG 11 '54
RECEIVED
ANS

15762