STATE OF NEVADA } S.S.
County of White Pine

I, ROBERT W. MILLARD, being first duly sworn, depose and say that this map, has been correctly drawn to the designated scale from field notes of a survey made by me between the 23rd day of May 1948 and the 2nd day of August, 1953; that it truly and correctly represents the proposed location and extent of the works used to divert water from WHITE RIVER CHANNEL, in WHITE PINE County, by JESSE GARDNER, for irrigation purposes. That the proposed point of diversion, the approximate location and size of the diverting channel, all reservoirs or basins, the location and names of all other works which will cross or connect with the proposed works, and the boundary of all lands, showing by 40-acre subdivisions the areas proposed to be irrigated, are fully and correctly designated thereon.

Robert W. Millard
State Water Right Surveyor

Subscribed and sworn to before me this 7th day of August, 1954

Robert W. Millard
Notary Public in and for White Pine County, Nevada.
My commission expires December 22, 1957

New Acreage Irrigated under Permit 12518

Section	Sub-division	Township	Range	Cultivated acreage	Date of Cultivation	Date of Final Cultivation
11	NE¼NW¼	12	60	9.782	Wood	
11	SE¼NE¼	12	60	3.719	"	
11	SW¼NE¼	12	60	19.339	"	
		TOTAL		32.810	Acres	

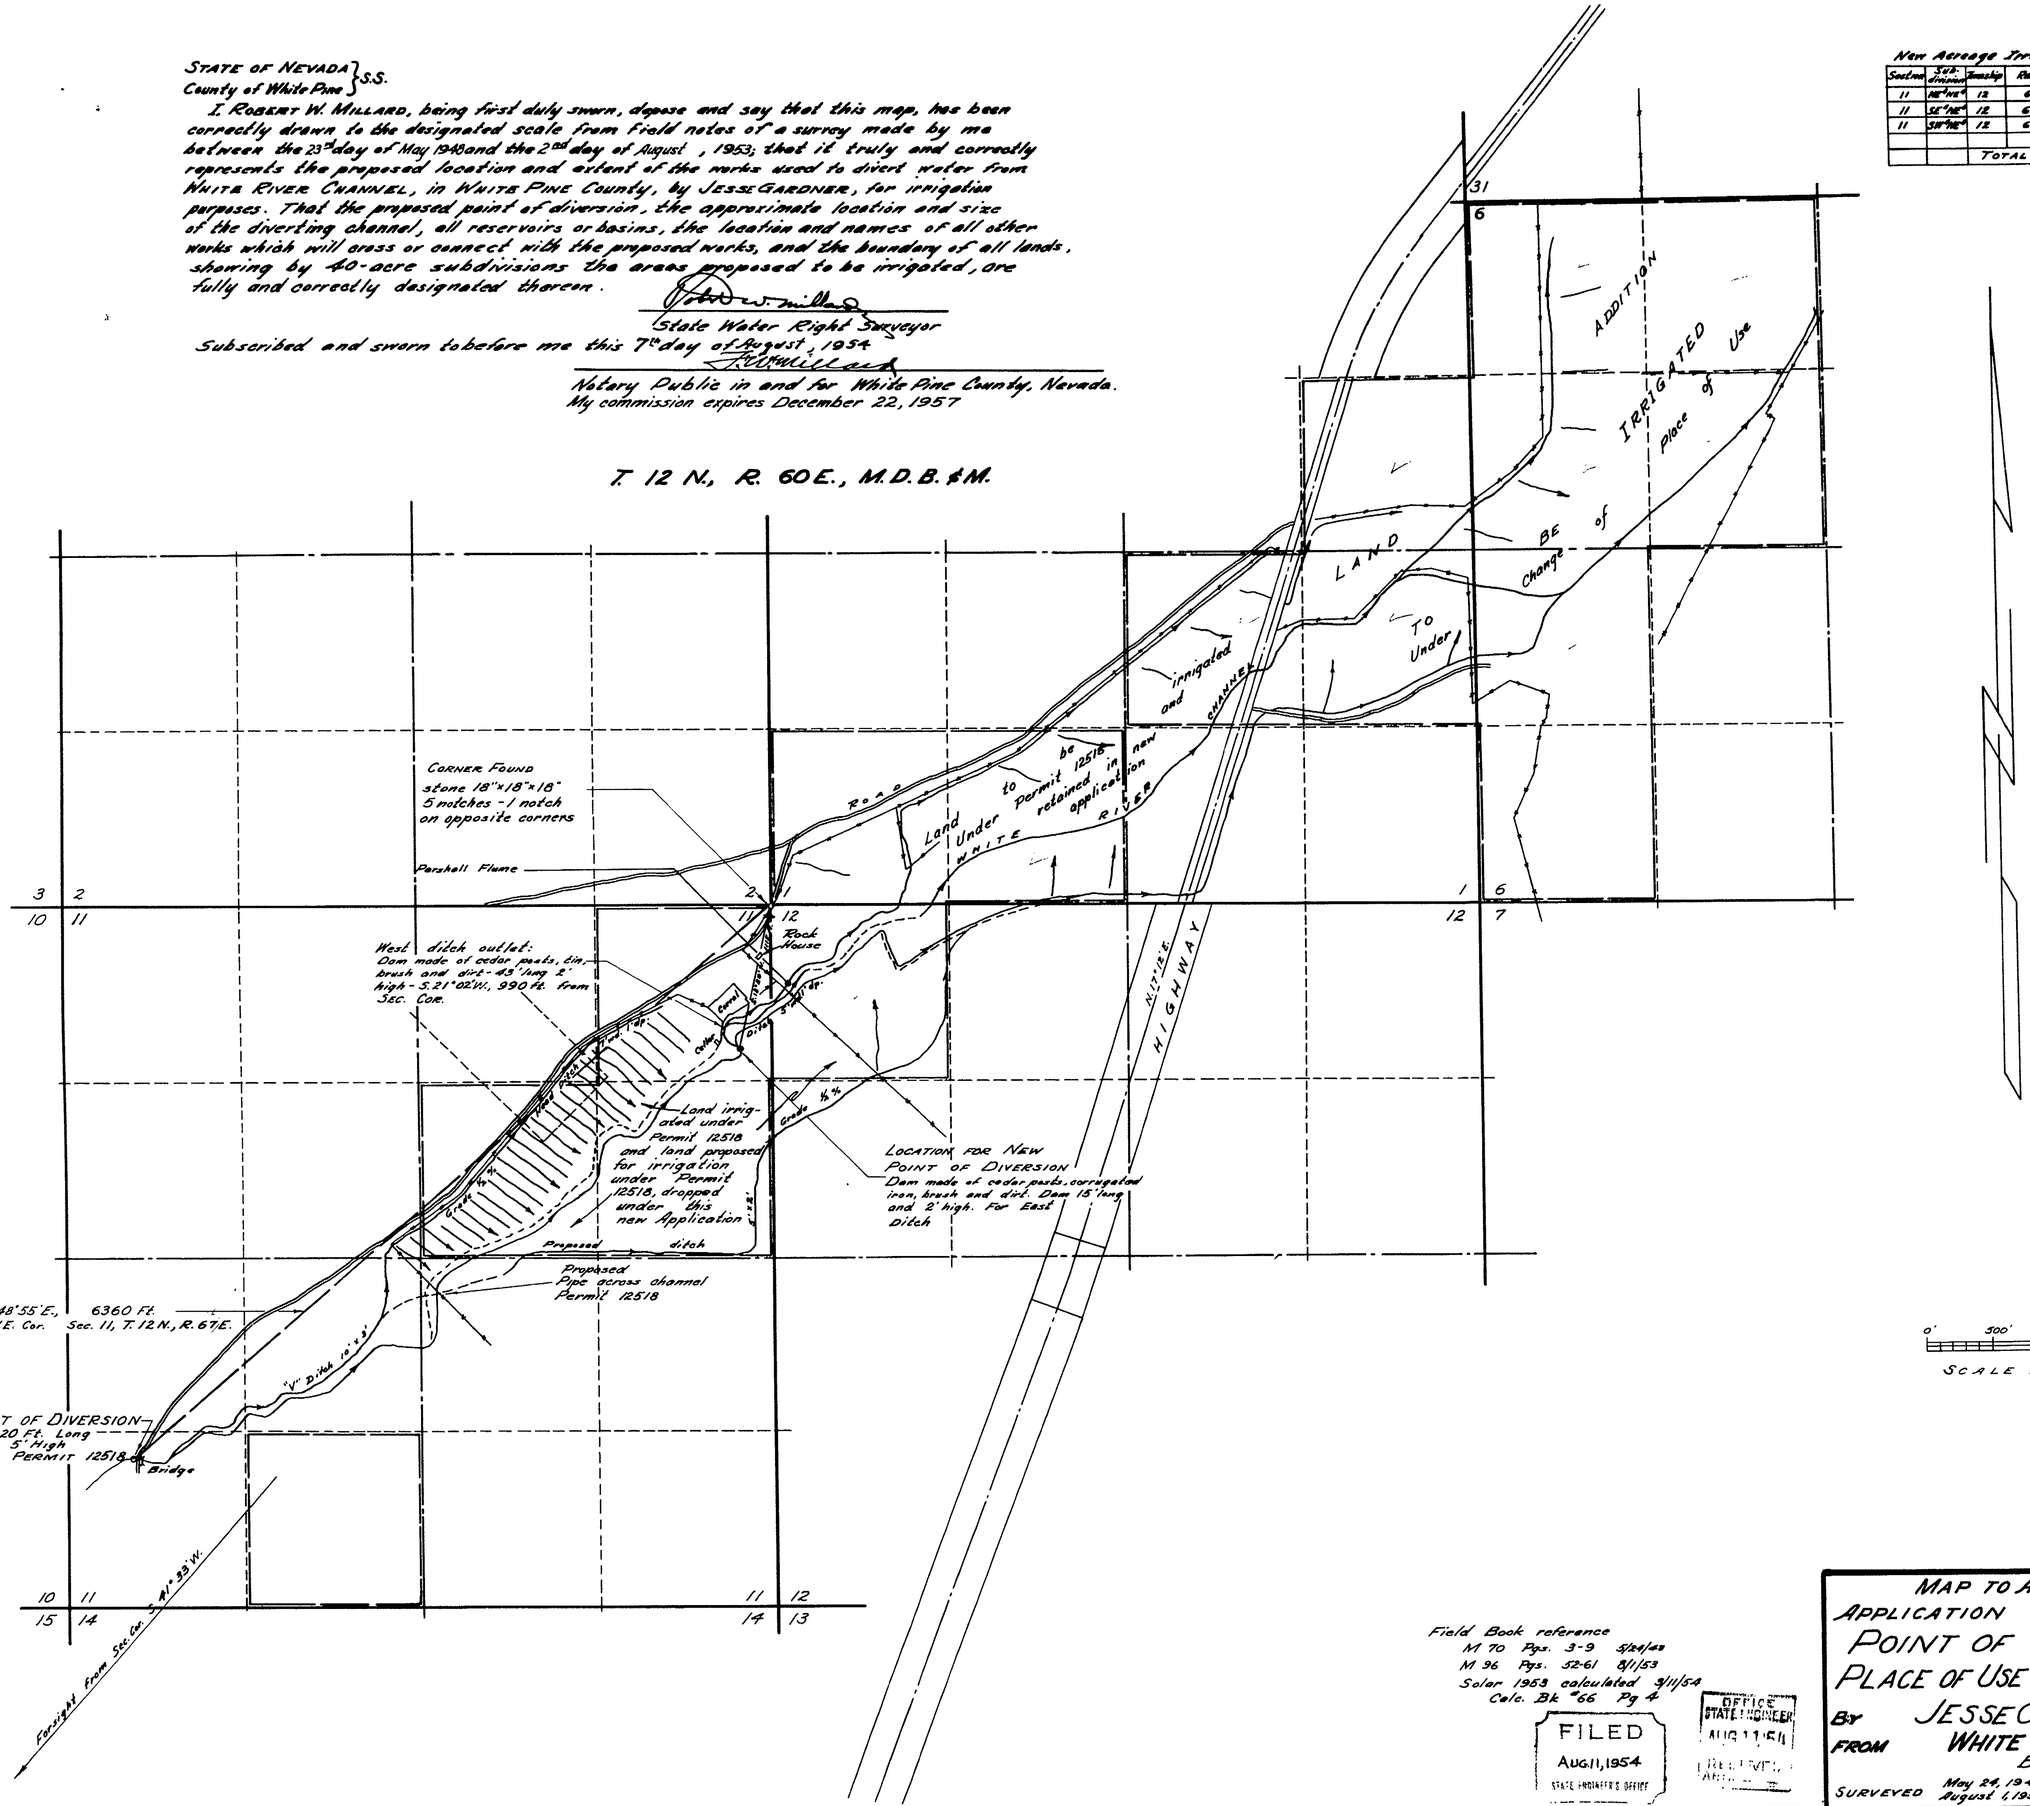

Field Book reference
M 70 Pgs. 3-9 5/24/48
M 96 Pgs. 52-61 8/1/53
Solar 1953 calculated 8/11/54
Calc. Bk #66 Pg 4

FILED
AUG. 11, 1954
STATE ENGINEER'S OFFICE

OFFICE STATE ENGINEER
AUG 11 1954
RECEIVED

MAP TO ACCOMPANY
APPLICATION TO CHANGE THE
POINT OF DIVERSION AND
PLACE OF USE UNDER PERMIT 12518
BY JESSE GARDNER
FROM WHITE RIVER
BY F. W. MILLARD & SON
ELY, NEVADA
SURVEYED May 24, 1948 August 1, 1953

15763