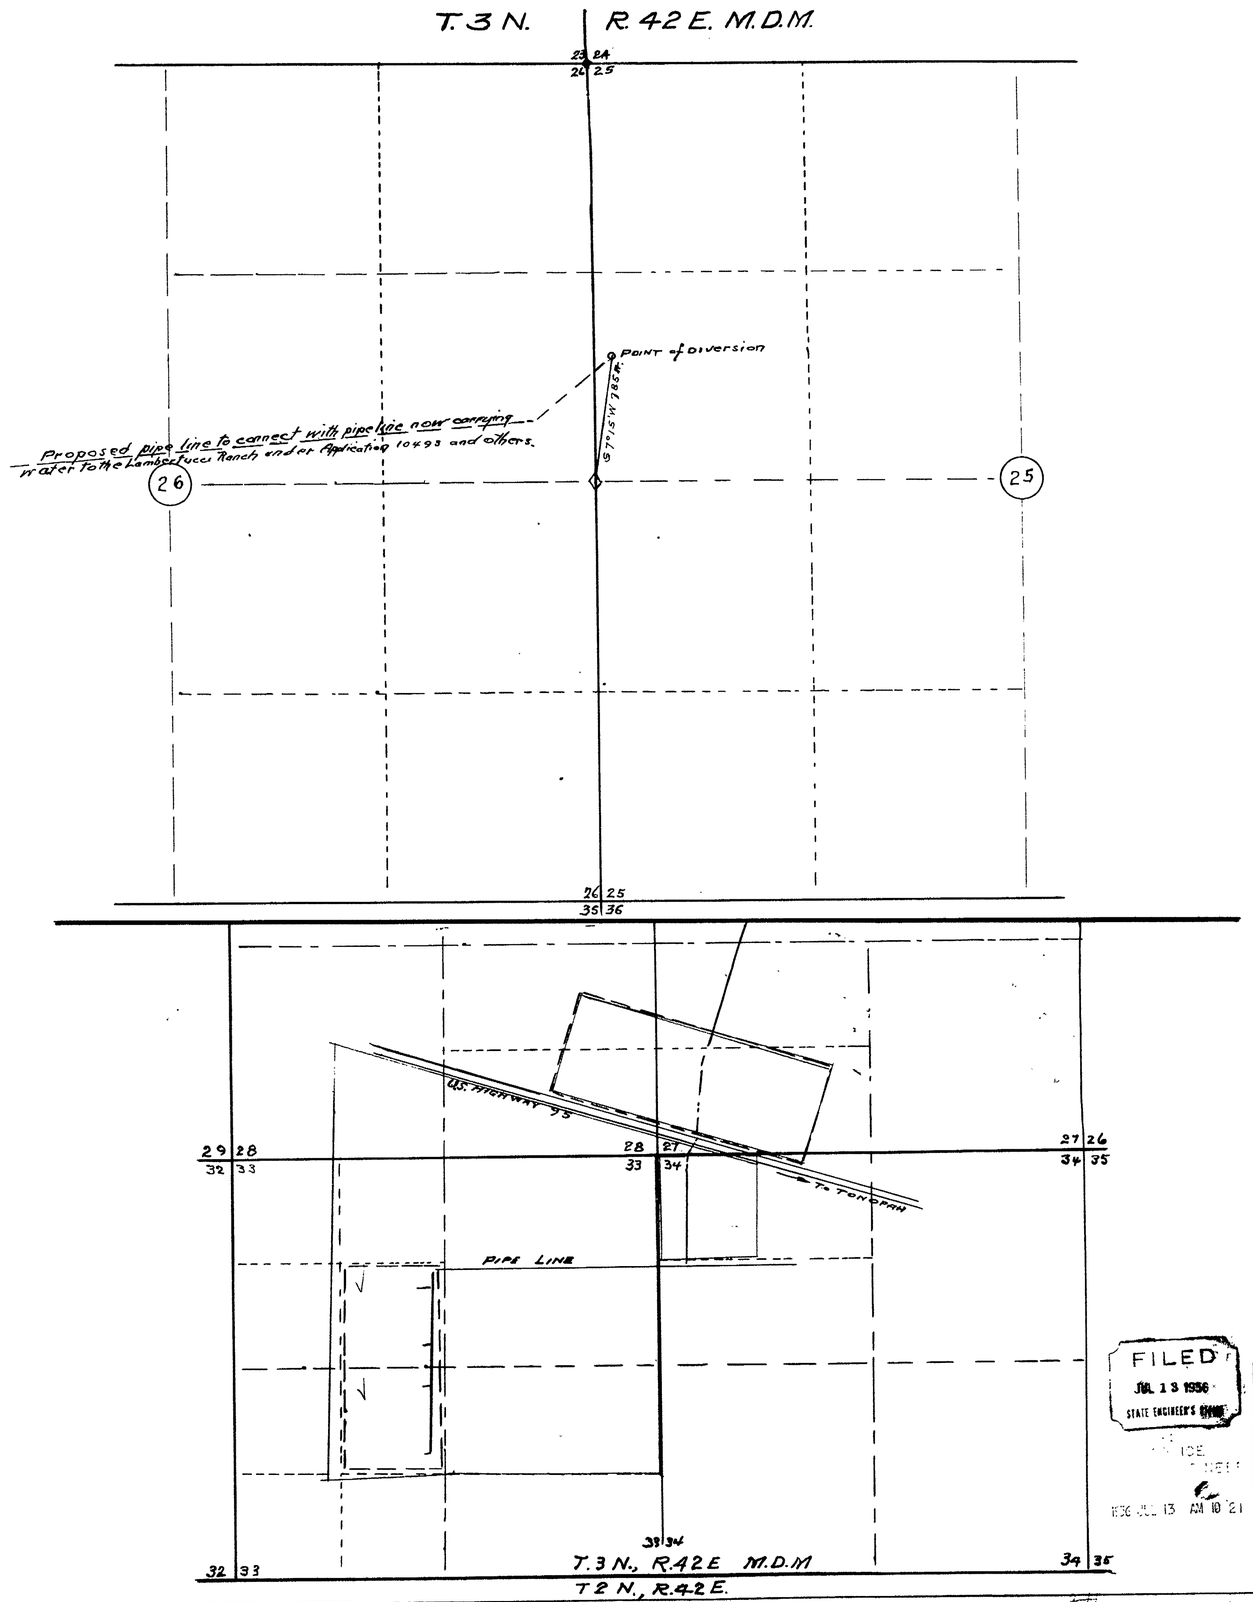

STATE of NEVADA } S.S.
COUNTY of NYE }

I, C.A. Liddell, being first duly sworn, depose and say that this map, consisting of one sheet, has been correctly drawn to the designated scale from field notes of a survey made by me between the 7th & 9th day of July 1956: that it truly and correctly represents the proposed location and extent of the works used to divert water to be obtained from an underground source in Nye County by Victor & Domenico Lambertucci for irrigation and domestic uses. That the proposed point of diversion, the well, the approximate size of the diverting channel, all reservoirs or basins, the locations and names of all other works which will cross or connect with the proposed works, and the boundary of all lands showing by 40 the 40 acre subdivisions the areas proposed to be irrigated are fully and correctly designated thereon

C.A. Liddell
State Water Right Surveyor.

Subscribed and sworn to before me this 10th day of July 1953

Notary Public in and for Nye County, Nevada.

FILED
JUL 13 1956
STATE ENGINEER'S OFFICE

1956 JUL 13 AM 10 21

SCALE 1 IN. = 500 FT.

0 100 300 500 1000 1500 2000

MAP
TO
ACCOMPANY APPLICATION
TO
APPROPRIATE WATER
FOR
IRRIGATION and DOMESTIC USE
BY
VICTOR and DOMENICO LAMBERTUCCI
From UNDER GROUND SOURCE
in TONOPAH MINING DISTRICT

15765