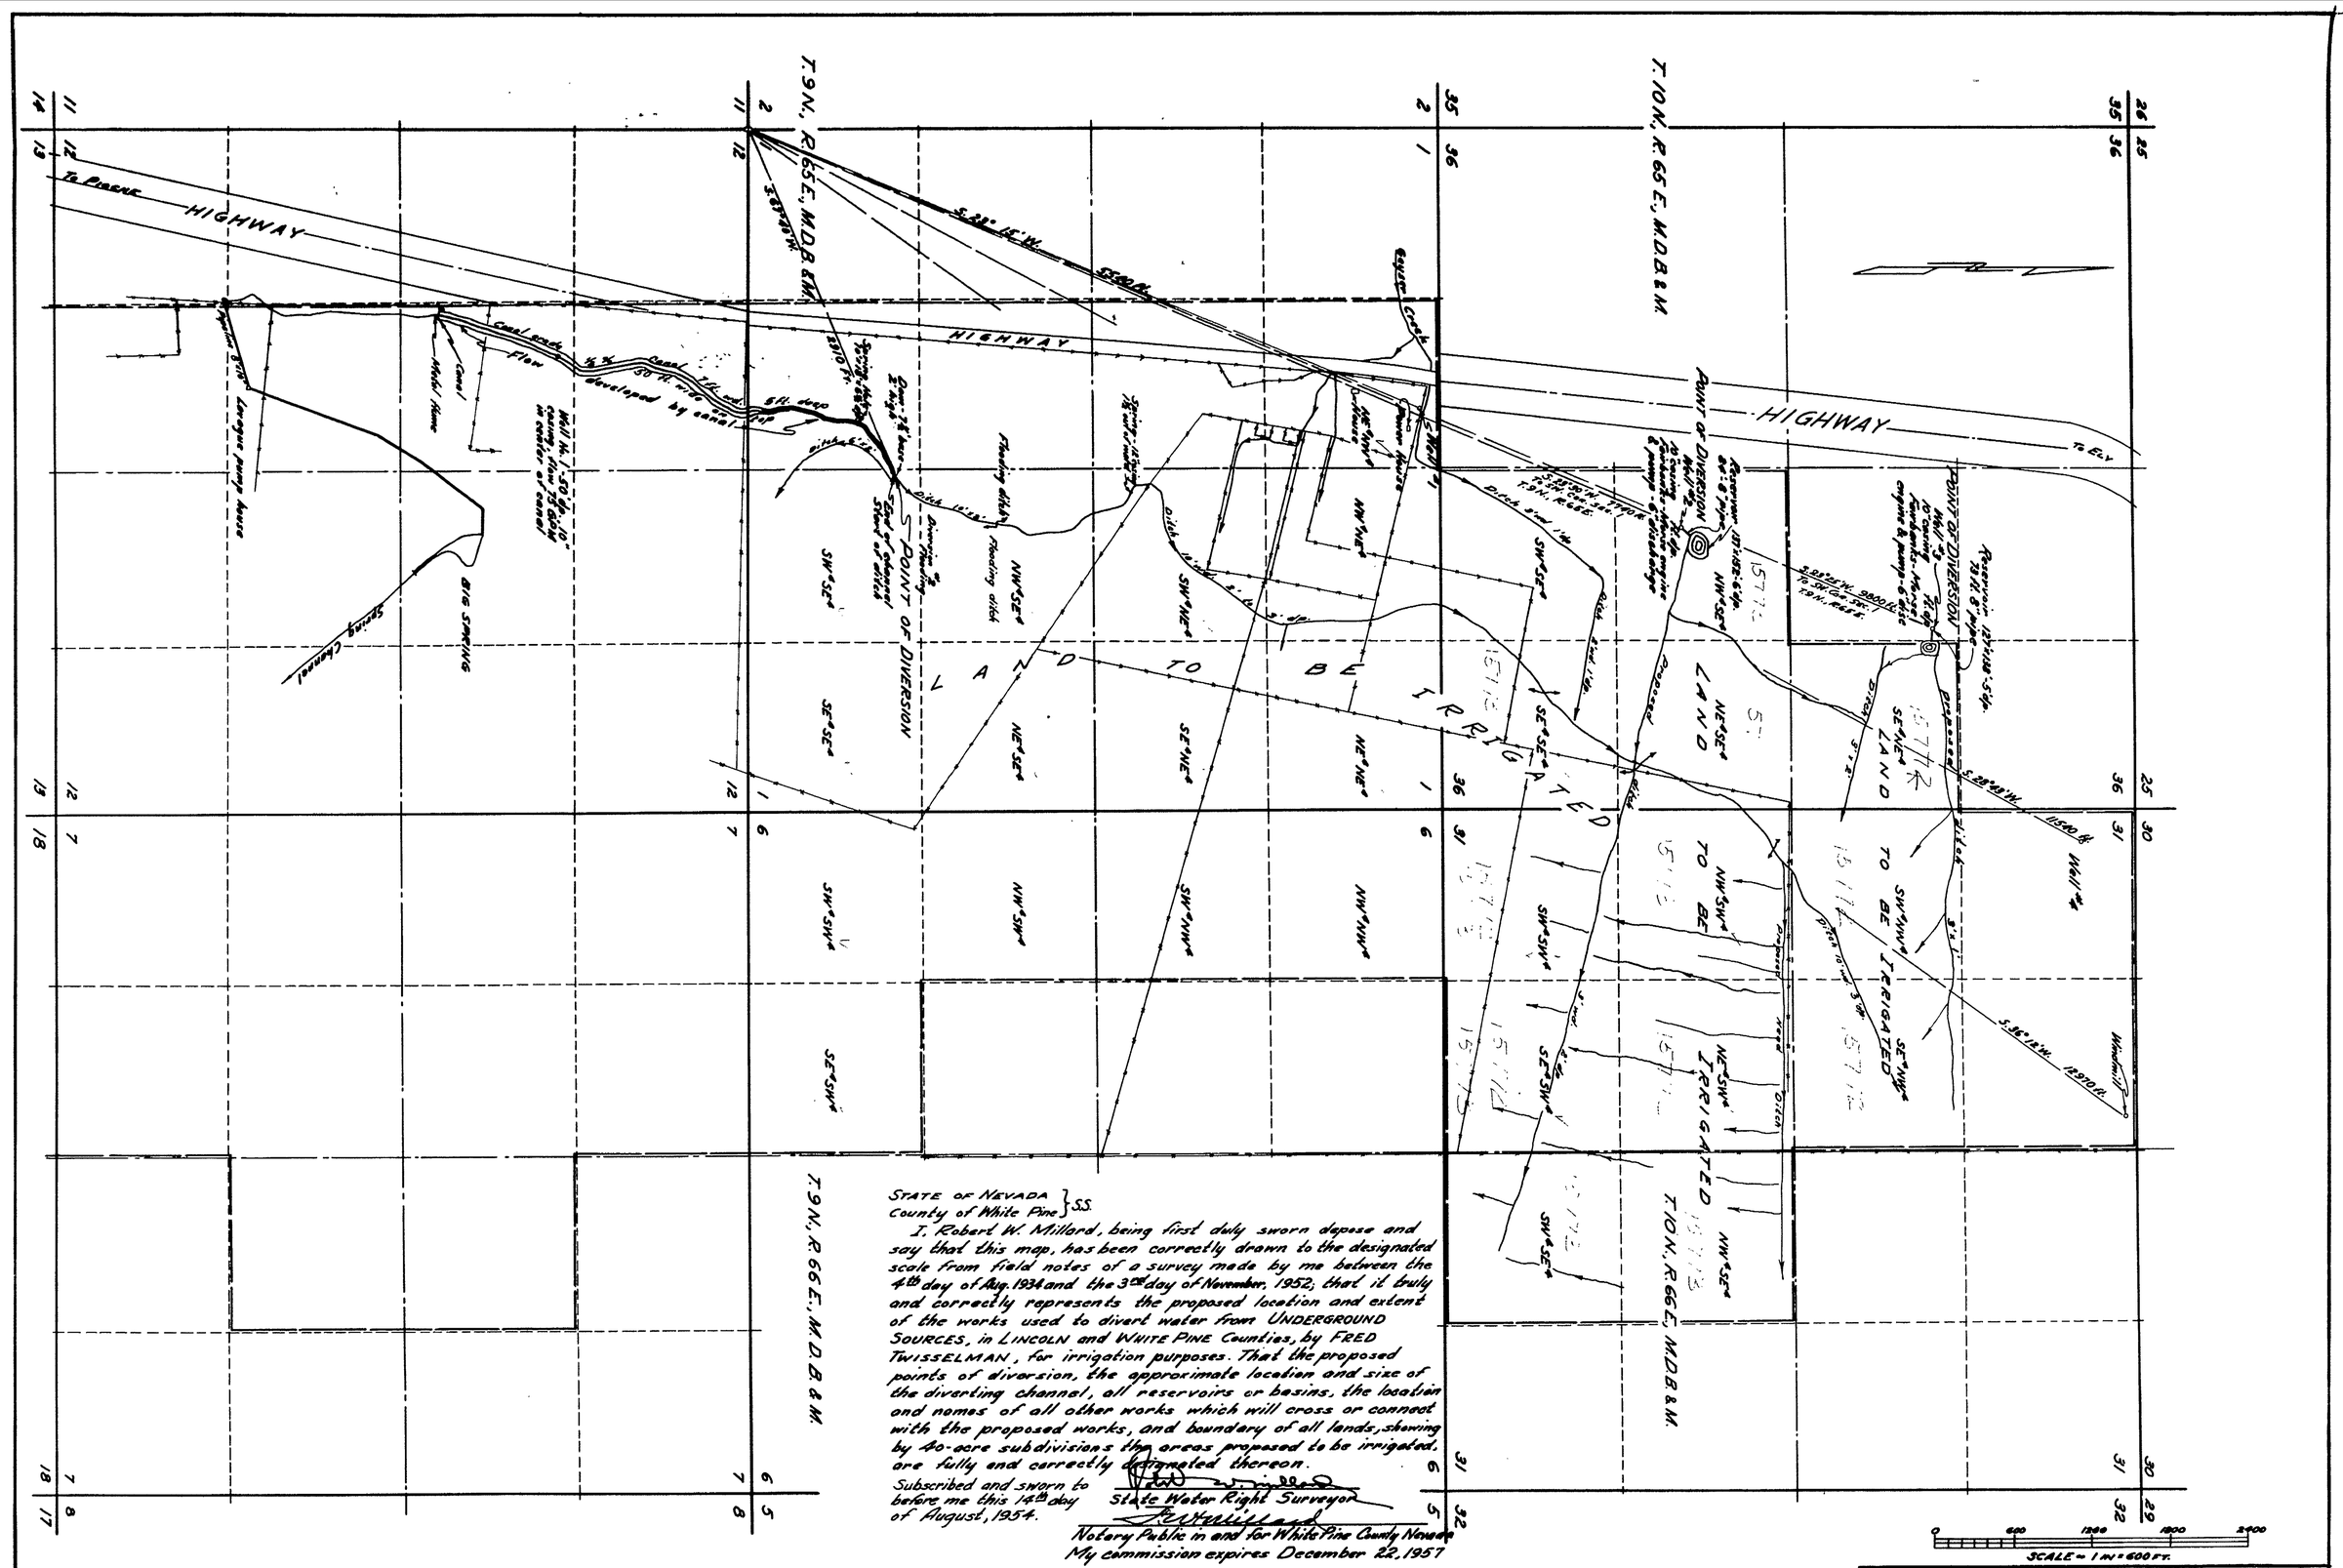

STATE OF NEVADA }SS.
County of White Pine

I, Robert W. Millard, being first duly sworn depose and say that this map, has been correctly drawn to the designated scale from field notes of a survey made by me between the 4th day of Aug. 1934 and the 3rd day of November, 1952; that it truly and correctly represents the proposed location and extent of the works used to divert water from UNDERGROUND SOURCES, in LINCOLN and WHITE PINE Counties, by FRED TWISSELMAN, for irrigation purposes. That the proposed points of diversion, the approximate location and size of the diverting channel, all reservoirs or basins, the location and names of all other works which will cross or connect with the proposed works, and boundary of all lands, showing by 40-acre subdivisions the areas proposed to be irrigated, are fully and correctly designated thereon.

Subscribed and sworn to before me this 14th day of August, 1954.

State Water Right Surveyor

Notary Public in and for White Pine County Nevada
My commission expires December 22, 1957

FIELD BOOK REFERENCE

M 49	Pg 2	8/4/34
M 54	Pg 34	12/7/40
M 77	Pg 24 & 40	6/1/50 & 6/22/50
M 83	Pg 7	3/27/51
M 84	Pg 9	5/28/51
M 91	Pg 6	11/3/52

FILED
AUG. 16, 1954
STATE ENGINEER'S OFFICE

OFFICE STATE ENGINEER
AUG 16 1954
RECEIVED

MAP TO ACCOMPANY APPLICATIONS TO APPROPRIATE WATER FOR IRRIGATION
BY
FRED TWISSELMAN
FROM
UNDERGROUND SOURCES

SURVEYED 8/4/34 - 11/3/52 BY F.W. MILLARD & SON ELY, NEVADA

15771-15772-15773