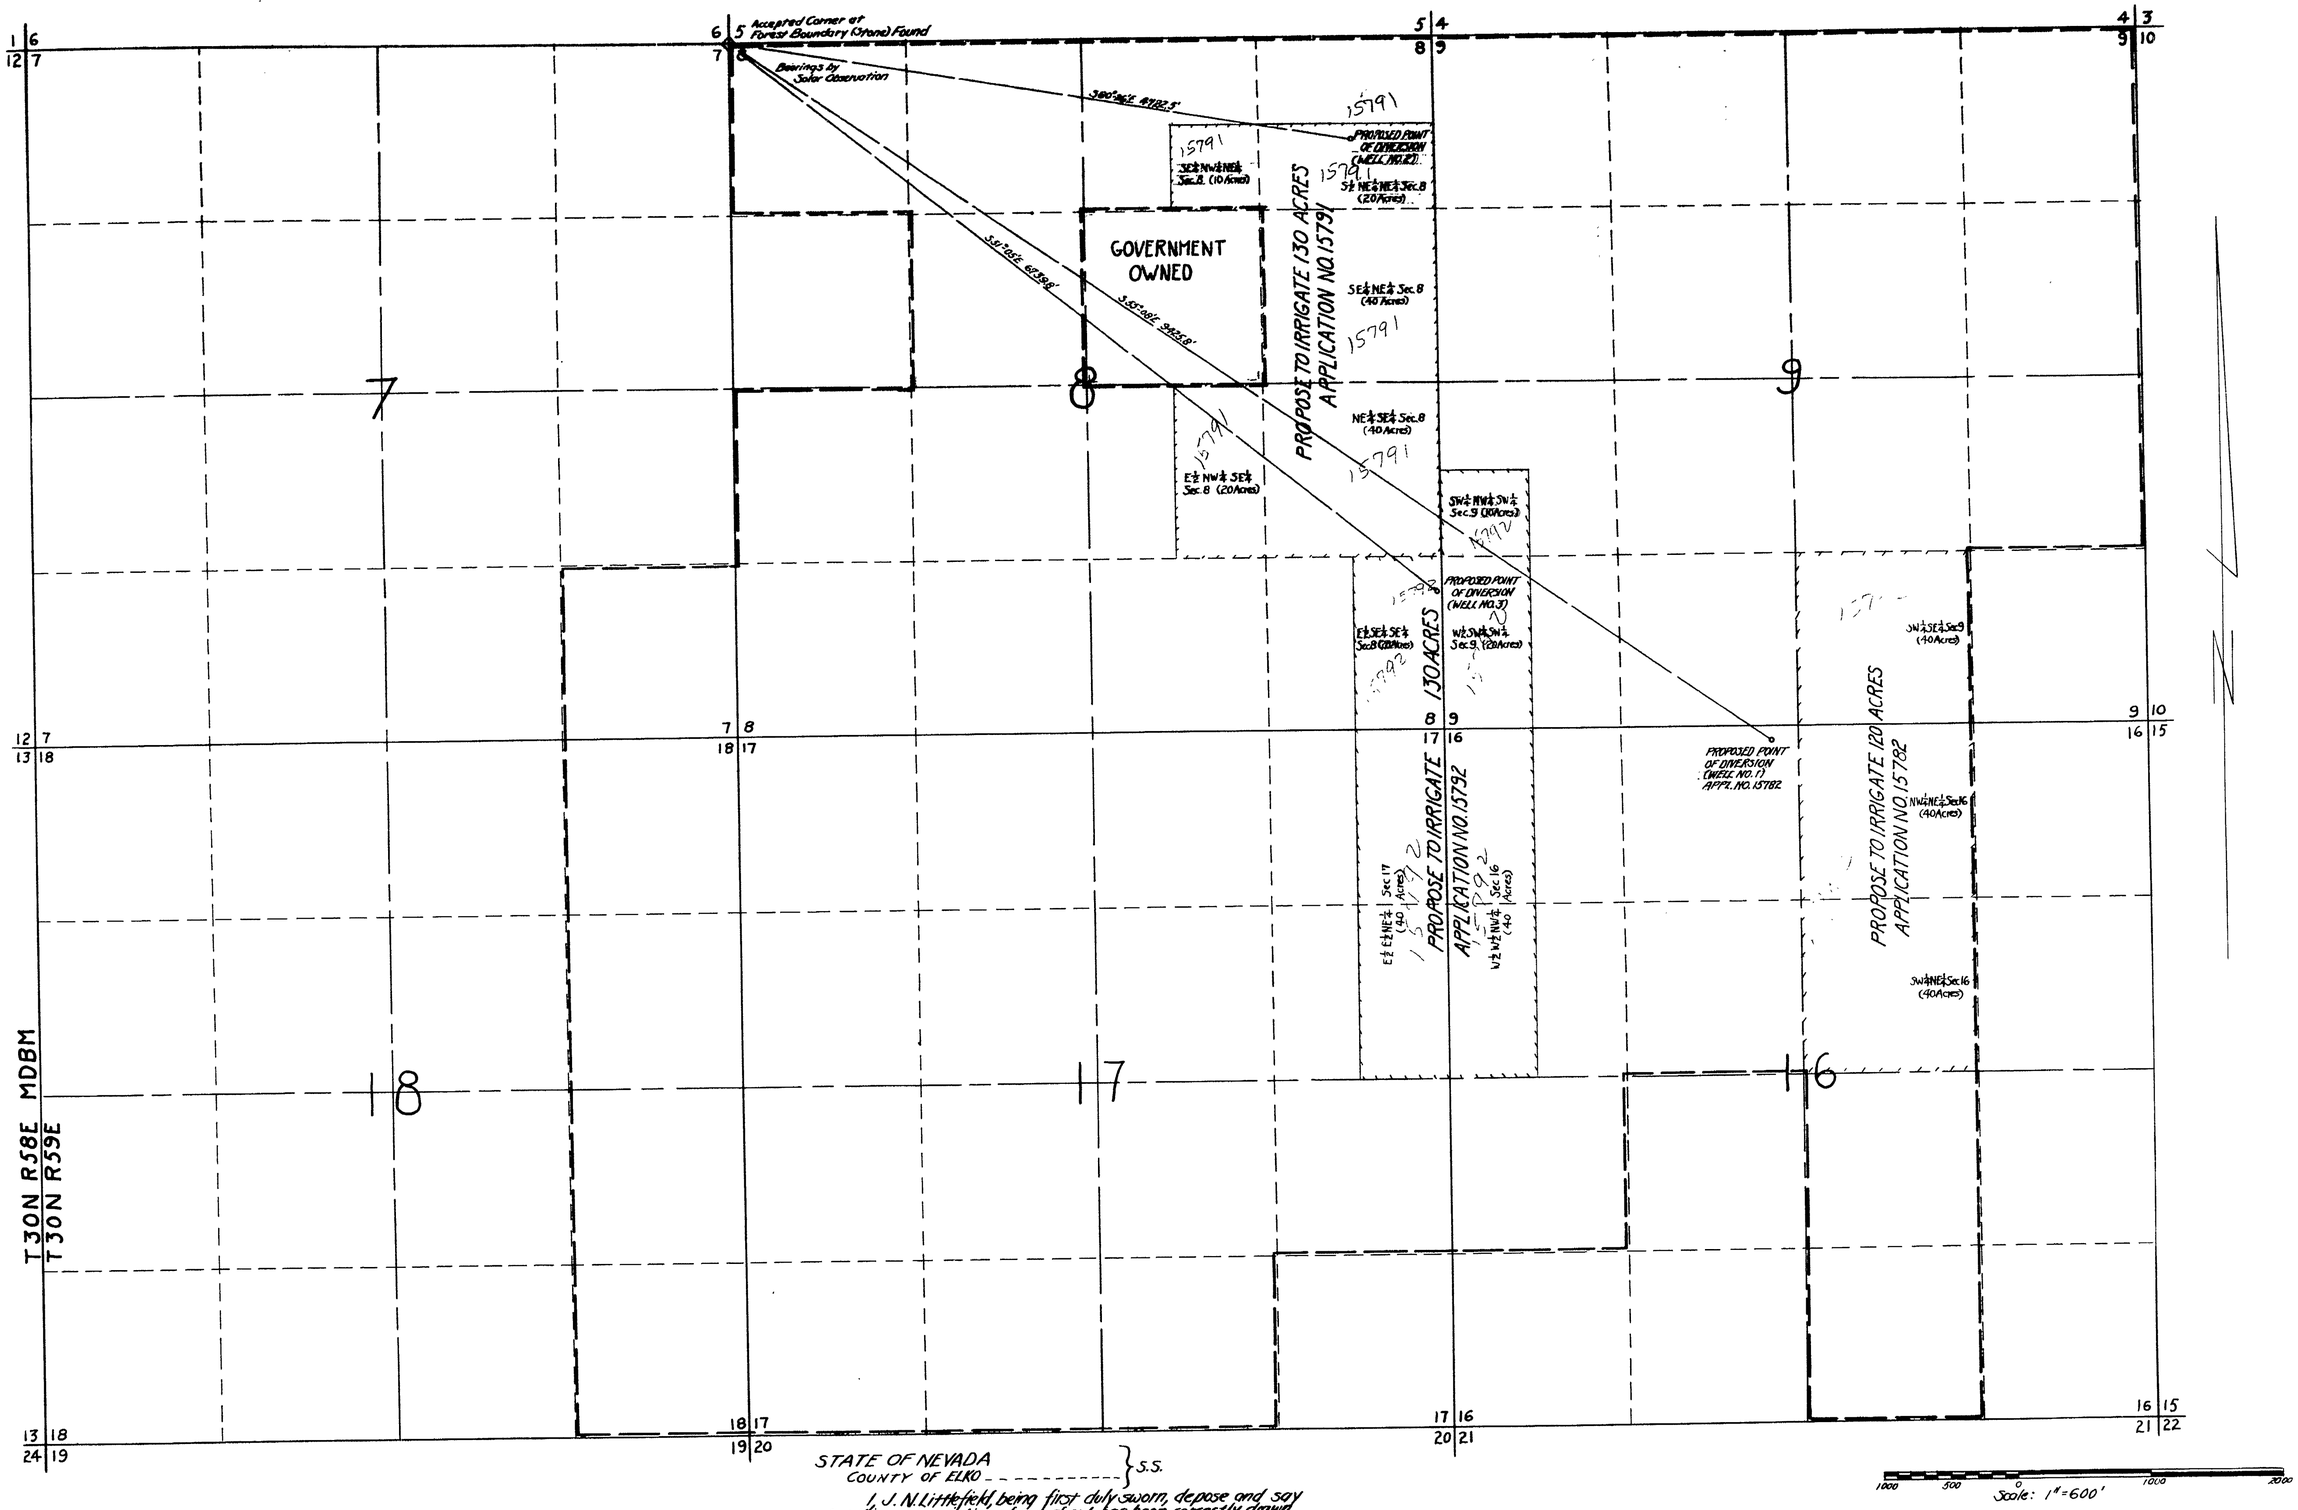

STATE OF NEVADA
COUNTY OF ELKO } S.S.

I, J. N. Littlefield, being first duly sworn, depose and say that this map, consisting of one sheet, has been correctly drawn to the designated scale from field notes of a survey made by me on 14 July 1956, that it truly and correctly represents the proposed location and extent of the works used to divert water from underground sources in Elko County by Smith Brothers for irrigation purposes. That the proposed points of diversion, the approximate location and size of the diverting channel, all reservoirs or basins, the locations and names of all other works which will cross or connect with the proposed works, and the boundary of all lands, showing by 40 Acre subdivisions the areas proposed to be irrigated, are fully and correctly designated hereon.

J. N. Littlefield
STATE WATER RIGHT SURVEYOR

Subscribed and sworn to before me this 17th day of July 1956.

Etta Lake
NOTARY PUBLIC IN AND FOR
ELKO COUNTY, NEVADA

FILED
JUL 18 1956
STATE ENGINEER'S OFFICE

OFFICE
STATE ENGINEER

1956 JUL 18 PM 4 19

MAP TO ACCOMPANY
APPLICATIONS
TO APPROPRIATE WATER
FOR
IRRIGATION
BY
SMITH BROTHERS
FROM
UNDERGROUND SOURCES IN ELKO CTY.

Place In → 15782-15791-15792