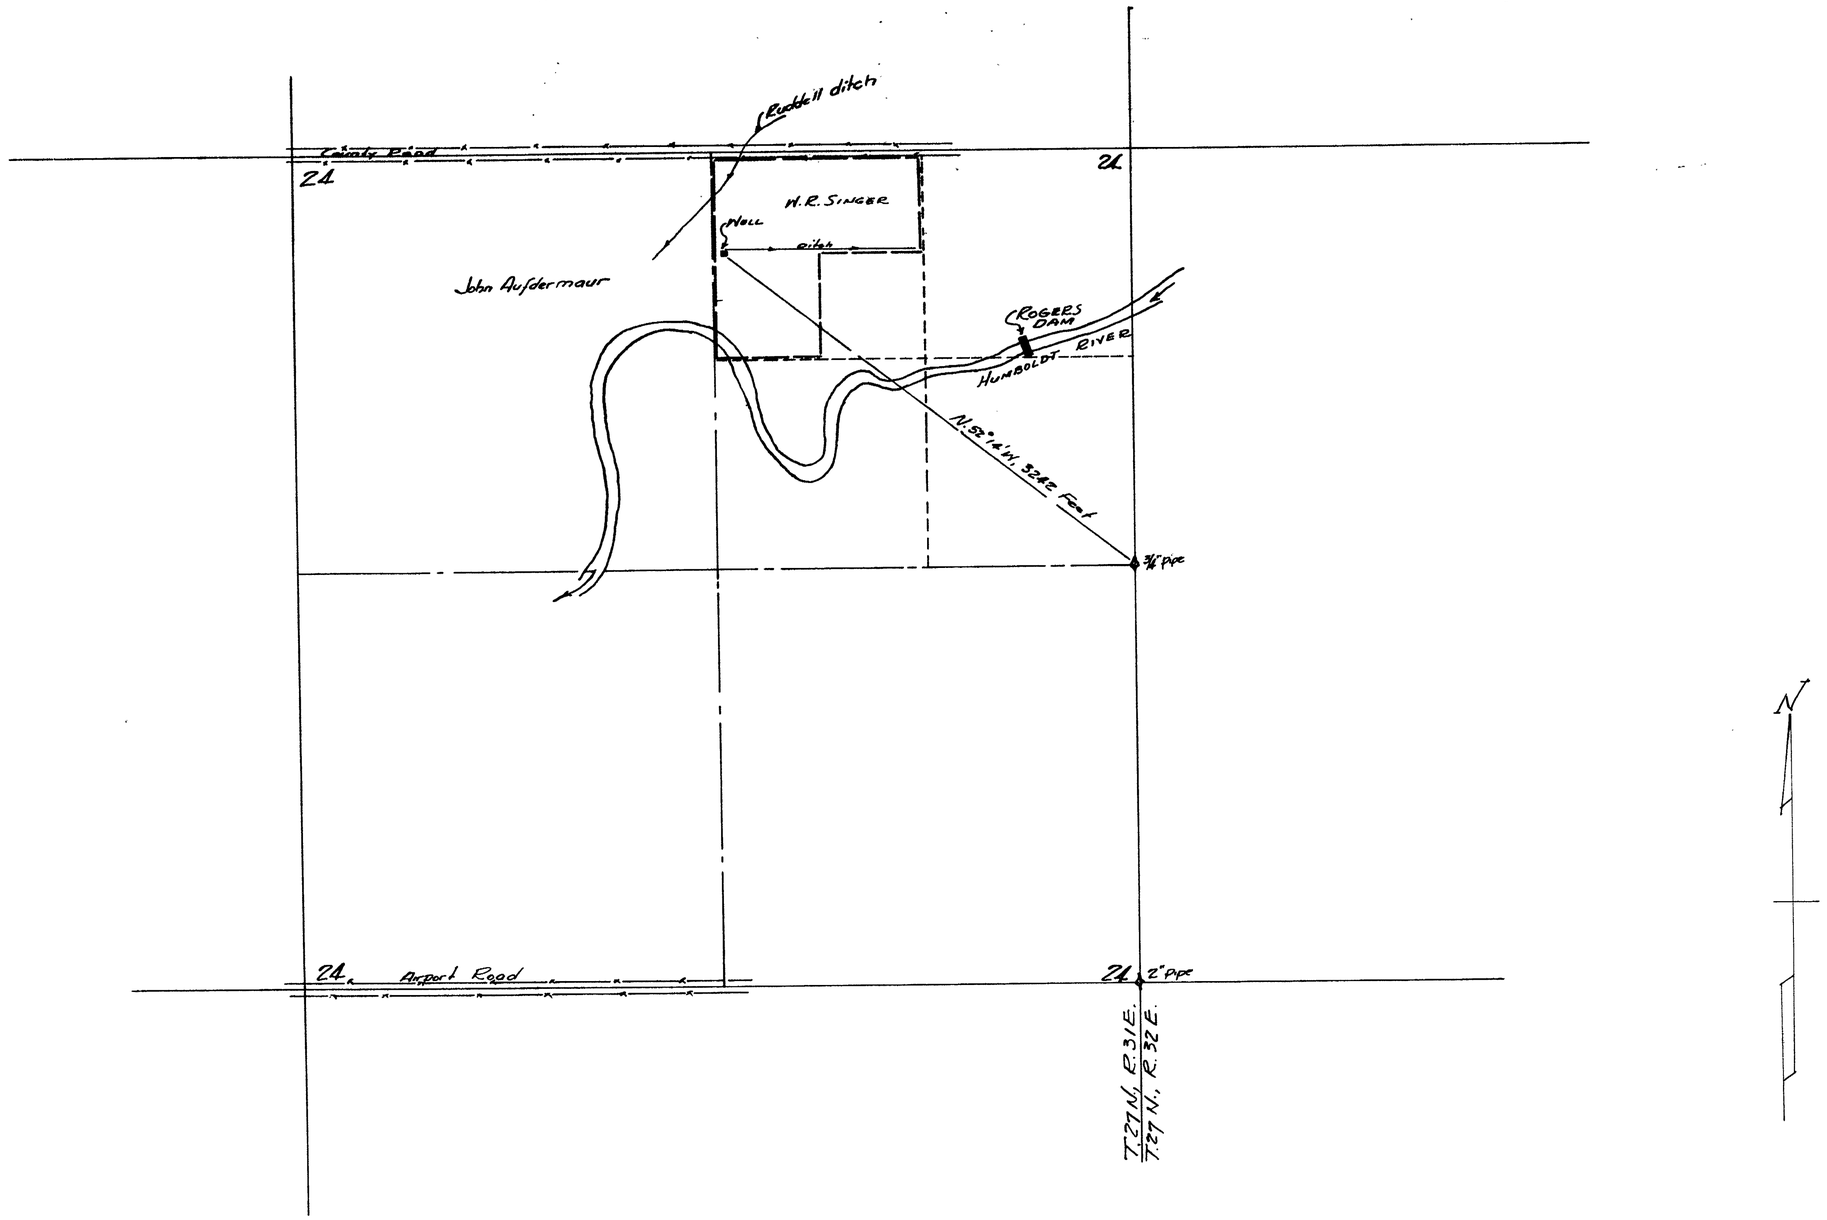

STATE OF NEVADA }
COUNTY OF ORMSBY }

I, Robert S. Leighton, being first duly sworn, depose and say: that this map has been correctly drawn to the designated scale from field notes of a survey made by me on Sept. 18, 1954; that it truly and correctly represents the proposed works used to divert water from an underground source for irrigation in Pershing County by W. R. Singer. That the location of proposed ditches and the place of use are correctly designated hereon.

Robert S. Leighton
STATE WATER RIGHT SURVEYOR

Scale 1" = 500'

500 0 500 1500 2500

Subscribed & Sworn before me this 8th day of November, 1952

E. Ohrig
NOTARY PUBLIC IN AND FOR ORMSBY COUNTY-NEVADA
My Commission expires My Commission Expires July 6, 1957

Certificate No.

Issued

FILED
Nov. 8, 1954
STATE ENGINEER'S OFFICE

OFFICE
STATE ENGINEER
NOV 8 '54
RECEIVED
ANS.

MAP TO ACCOMPANY APPLICATION TO APPROPRIATE WATER FROM UNDERGROUND BY W. R. SINGER FOR IRRIGATION & DOMESTIC

15798

15798