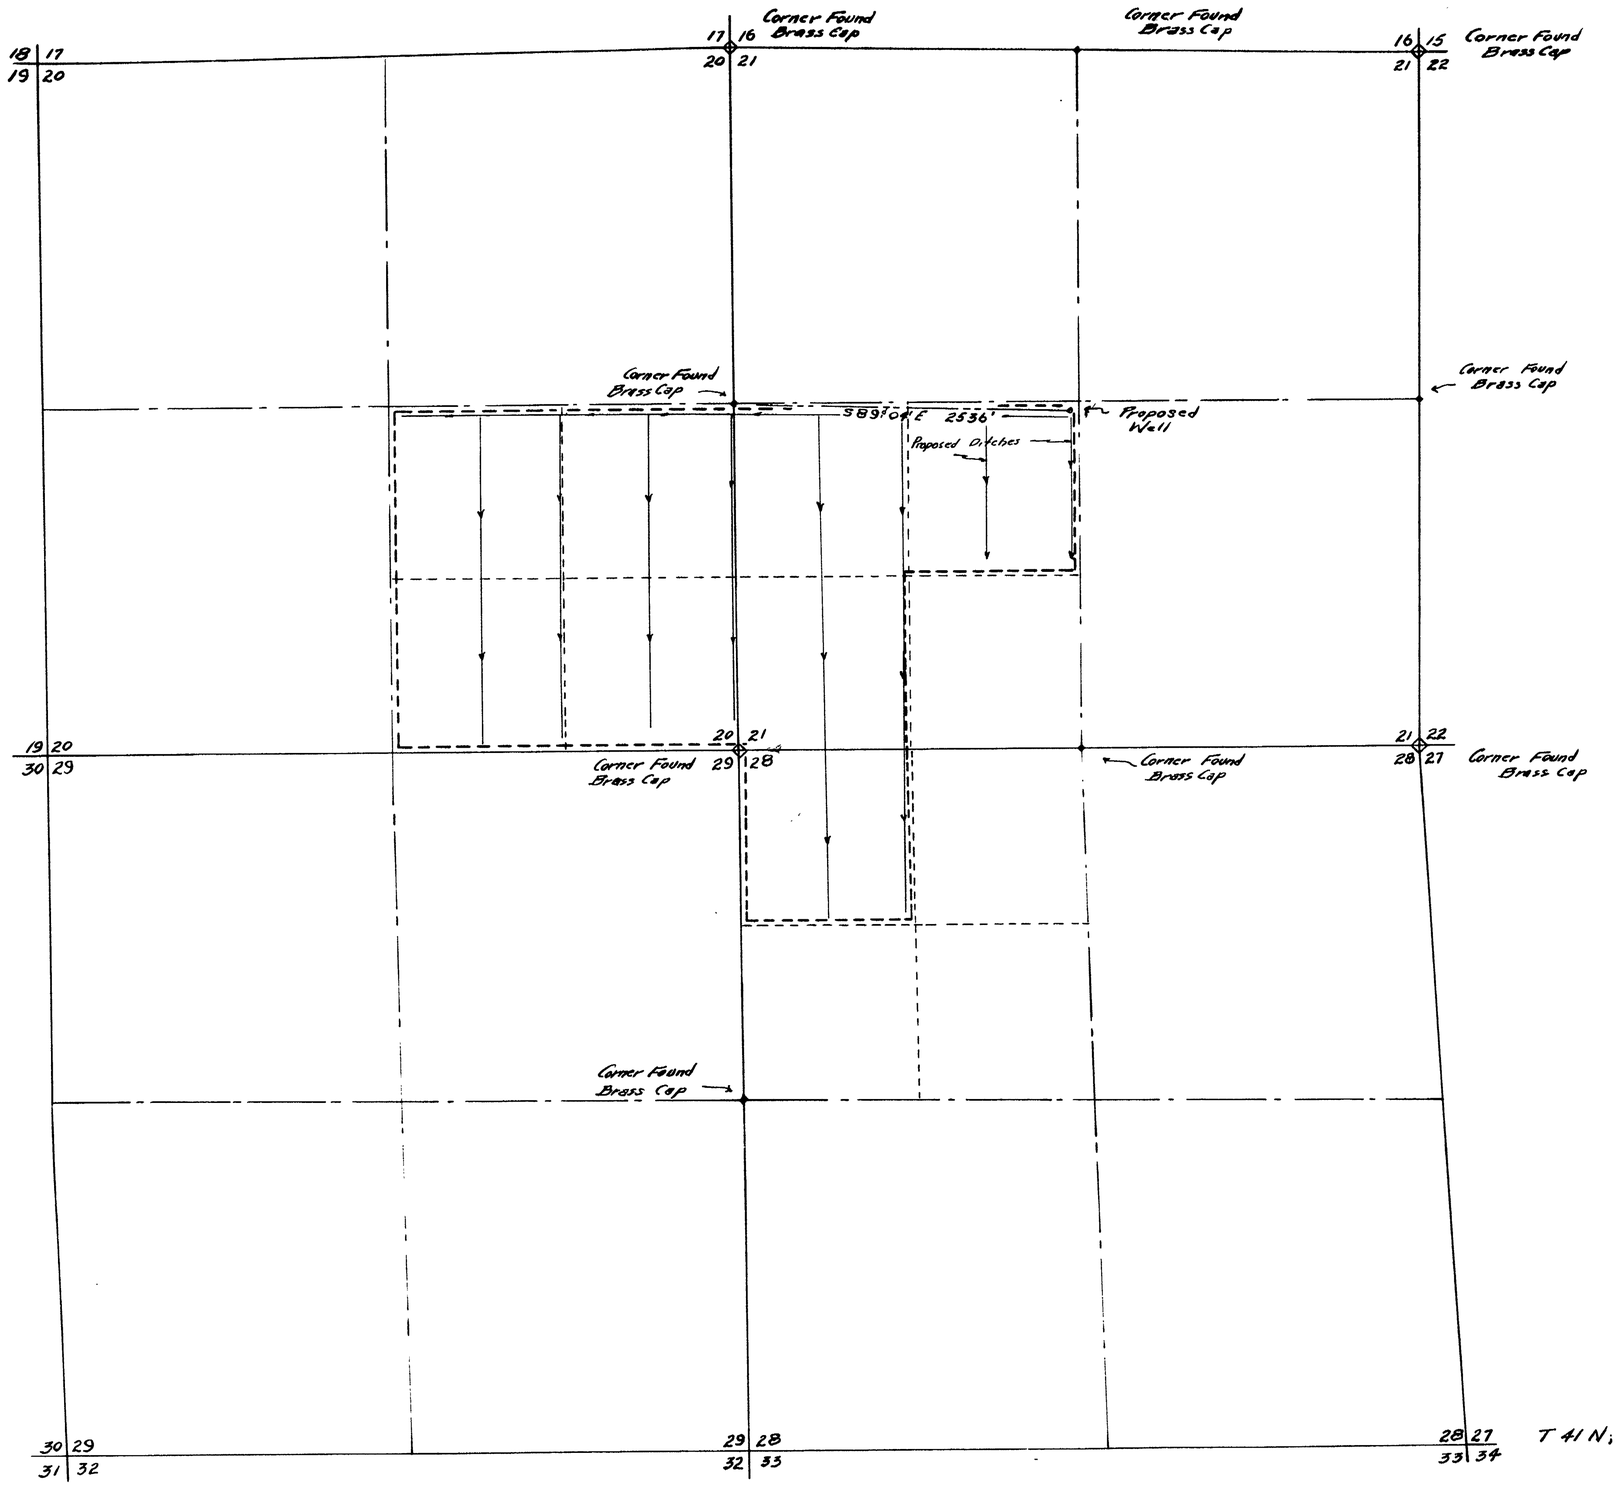

N

State of Nevada
County of Washoe

I Robert S Leighton, do depose and say, being first duly sworn, that this map drawn to the designated scale from field notes of a survey made under my supervision on April, 17, 1957 truly and correctly represents the proposed works to divert water from an underground source in Humboldt County, by G.F. Collins for irrigation and domestic purposes

Robert S. Leighton
State Water Right Surveyor

Subscribed and Sworn before me this 20th day of April 1957
A. Anne Murphy
Notary Public in and for Washoe County, Nevada
My Commission Expires January 14, 1958.

SCALE 1" - 600'

600 400 200 0 600 1200 1800 2400

OFFICE
ENGINEER

1957 APR 22 AM 10 22

FILED
APR 22 1957
STATE ENGINEER'S OFFICE

MAP TO ACCOMPANY APPLICATION TO APPROPRIATE WATER FOR IRRIGATION BY G.F. COLLINS FROM AN UNDERGROUND SOURCE

15803