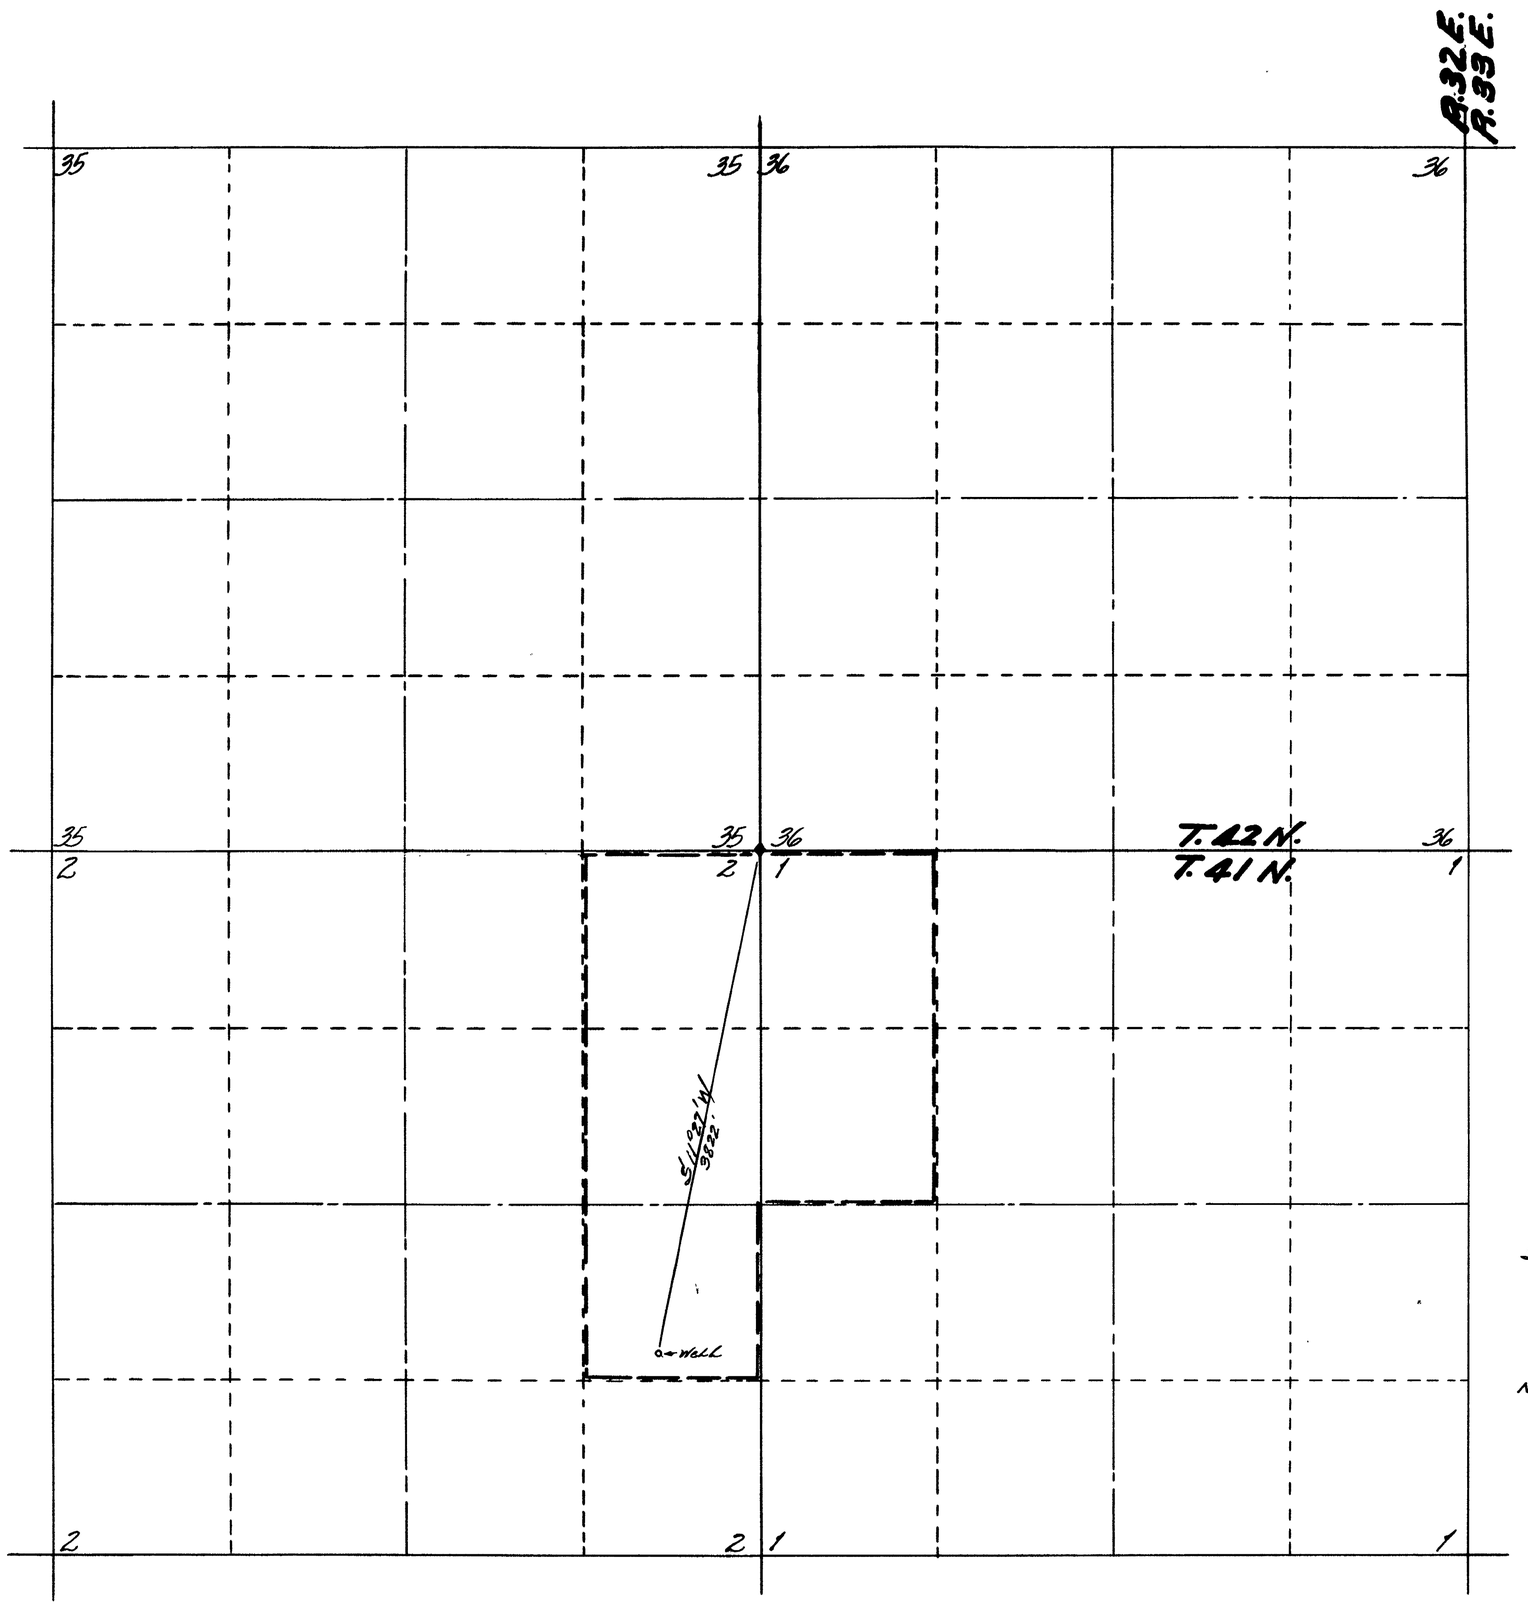

STATE OF NEVADA
COUNTY OF HUMBOLDT } S.S.

I, Richard M. Black, being first duly sworn, depose and say that this map, consisting of one sheet, has been correctly drawn to the designated scale from field notes of a survey made by me between the 28th day of October and the 17th day of October 1954; that it truly and correctly represents the proposed location and extent of the works used to divert water from underground, in Humboldt County, by Jule Delong and Elizabeth Delong, for irrigation purposes. That the proposed point of diversion, the approximate location and size of the diverting channel, all reservoirs or basins, the location and names of all other works which will cross or contact with the proposed works, and the boundary of all lands, showing by 40-acre subdivisions the areas proposed to be irrigated, are fully and correctly designated thereon.

Richard M. Black
STATE WATER RIGHT SURVEYOR

Subscribed and sworn to before me this 17th day of November, 1954.

Sandra Leighton
Notary public in and for Humboldt County, Nevada.
My Commission Expires: 9/6/57

SCALE 1-INCH = 600 feet

FILED
Nov. 26, 1954
STATE ENGINEER'S OFFICE

OFFICE
STATE ENGINEER
NOV 22 54

MAP

TO ACCOMPANY APPLICATION TO APPROPRIATE WATER FOR IRRIGATION FROM UNDERGROUND BY JULE DELONG AND ELIZABETH DELONG

15824