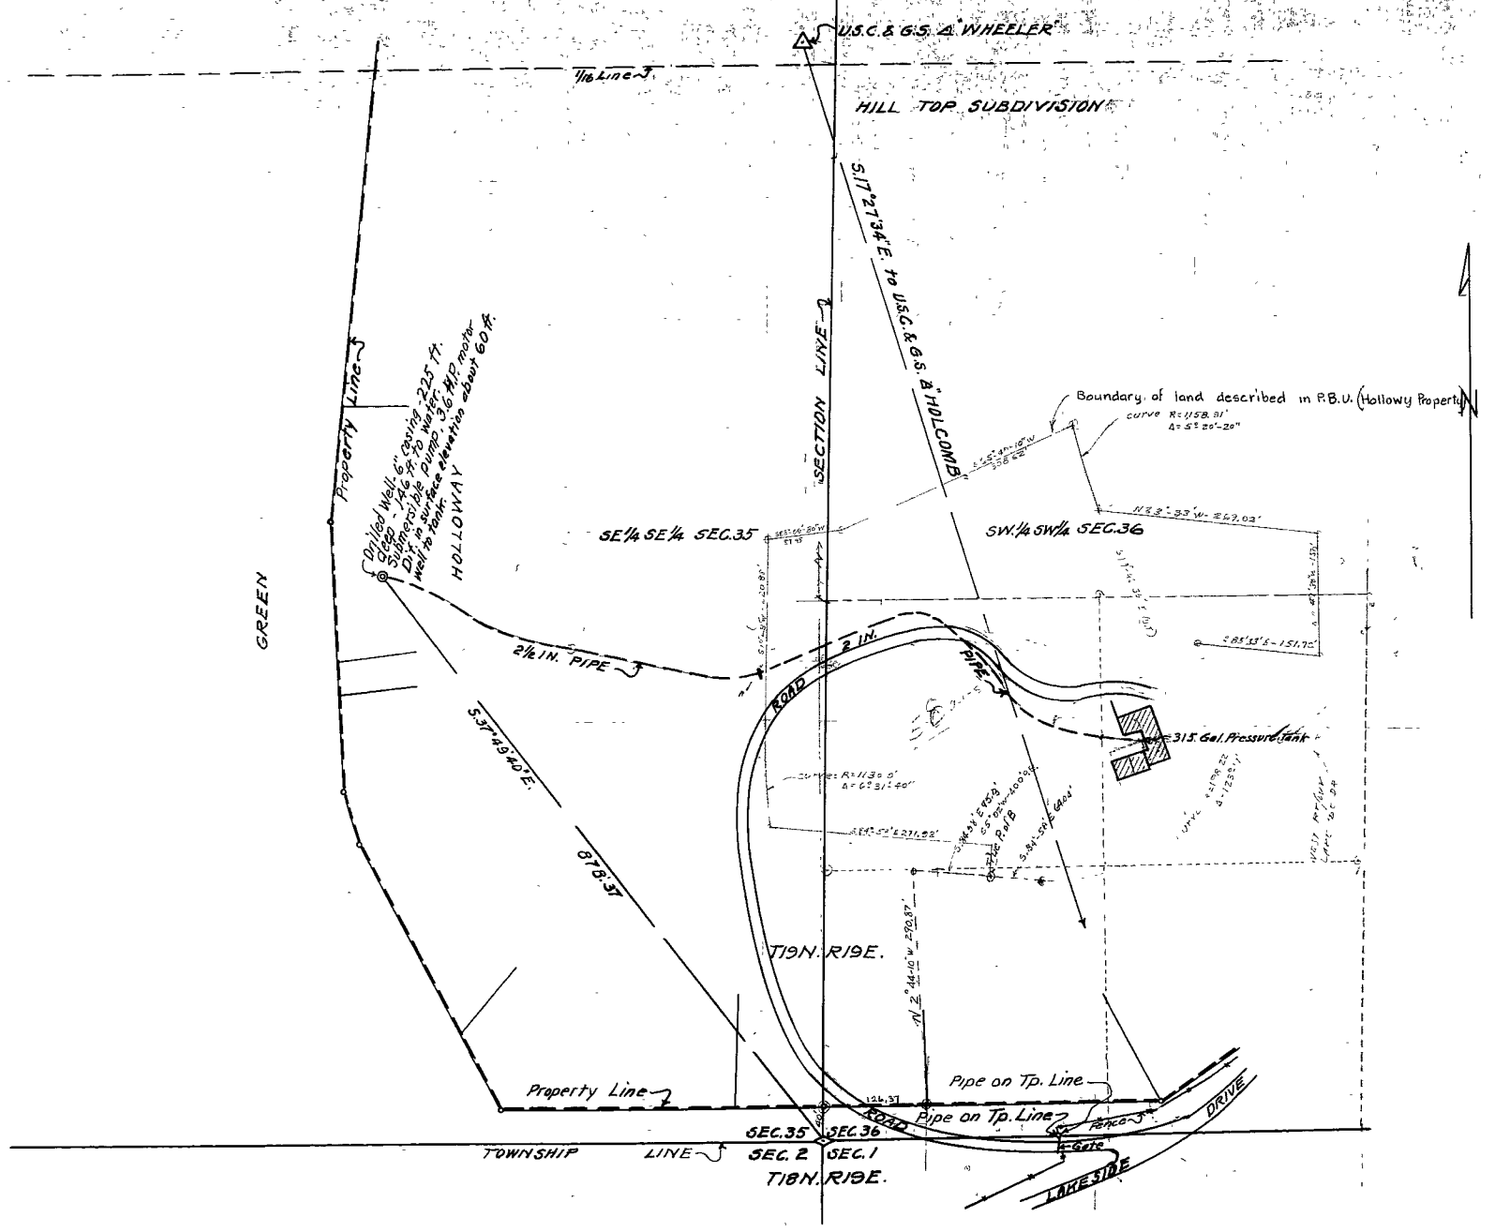

State of Nevada } SS.
County of Washoe }

I, C.V. Taylor, being first duly sworn, depose and say that this map has been correctly drawn to the designated scale from field notes of a survey made by me on the 10th day of October, 1954; that it truly and correctly represents the proposed location and extent of the works used to divert water from underground source in Washoe County, Nevada by H. Hamer Holloway and Eleanor F. Holloway for general domestic purposes; that the proposed point of diversion, the location and size of diverting pipe and pressure tank are correctly shown hereon.

C.V. Taylor
State Water Right Surveyor.

Subscribed and sworn to before me this 13th day of October, 1954

Martha M. Merle
Notary Public in and for Washoe County, Nevada

FILED
Oct. 14, 1954
STATE ENGINEER'S OFFICE

OFFICE STATE ENGINEER
OCT 14 '54
RECEIVED

CERTIFICATE No. 4944 ISSUED 12/23/59

MAP TO ACCOMPANY APPLICATION TO APPROPRIATE WATER FOR GENERAL DOMESTIC PURPOSES BY
H. HAMER HOLLOWAY AND ELEANOR F. HOLLOWAY
FROM UNDERGROUND SOURCE
WASHOE COUNTY, NEVADA
SCALE-1 IN. = 100 FT.

Taylor and Curran, Civil Engineers, Reno, Nevada

15826