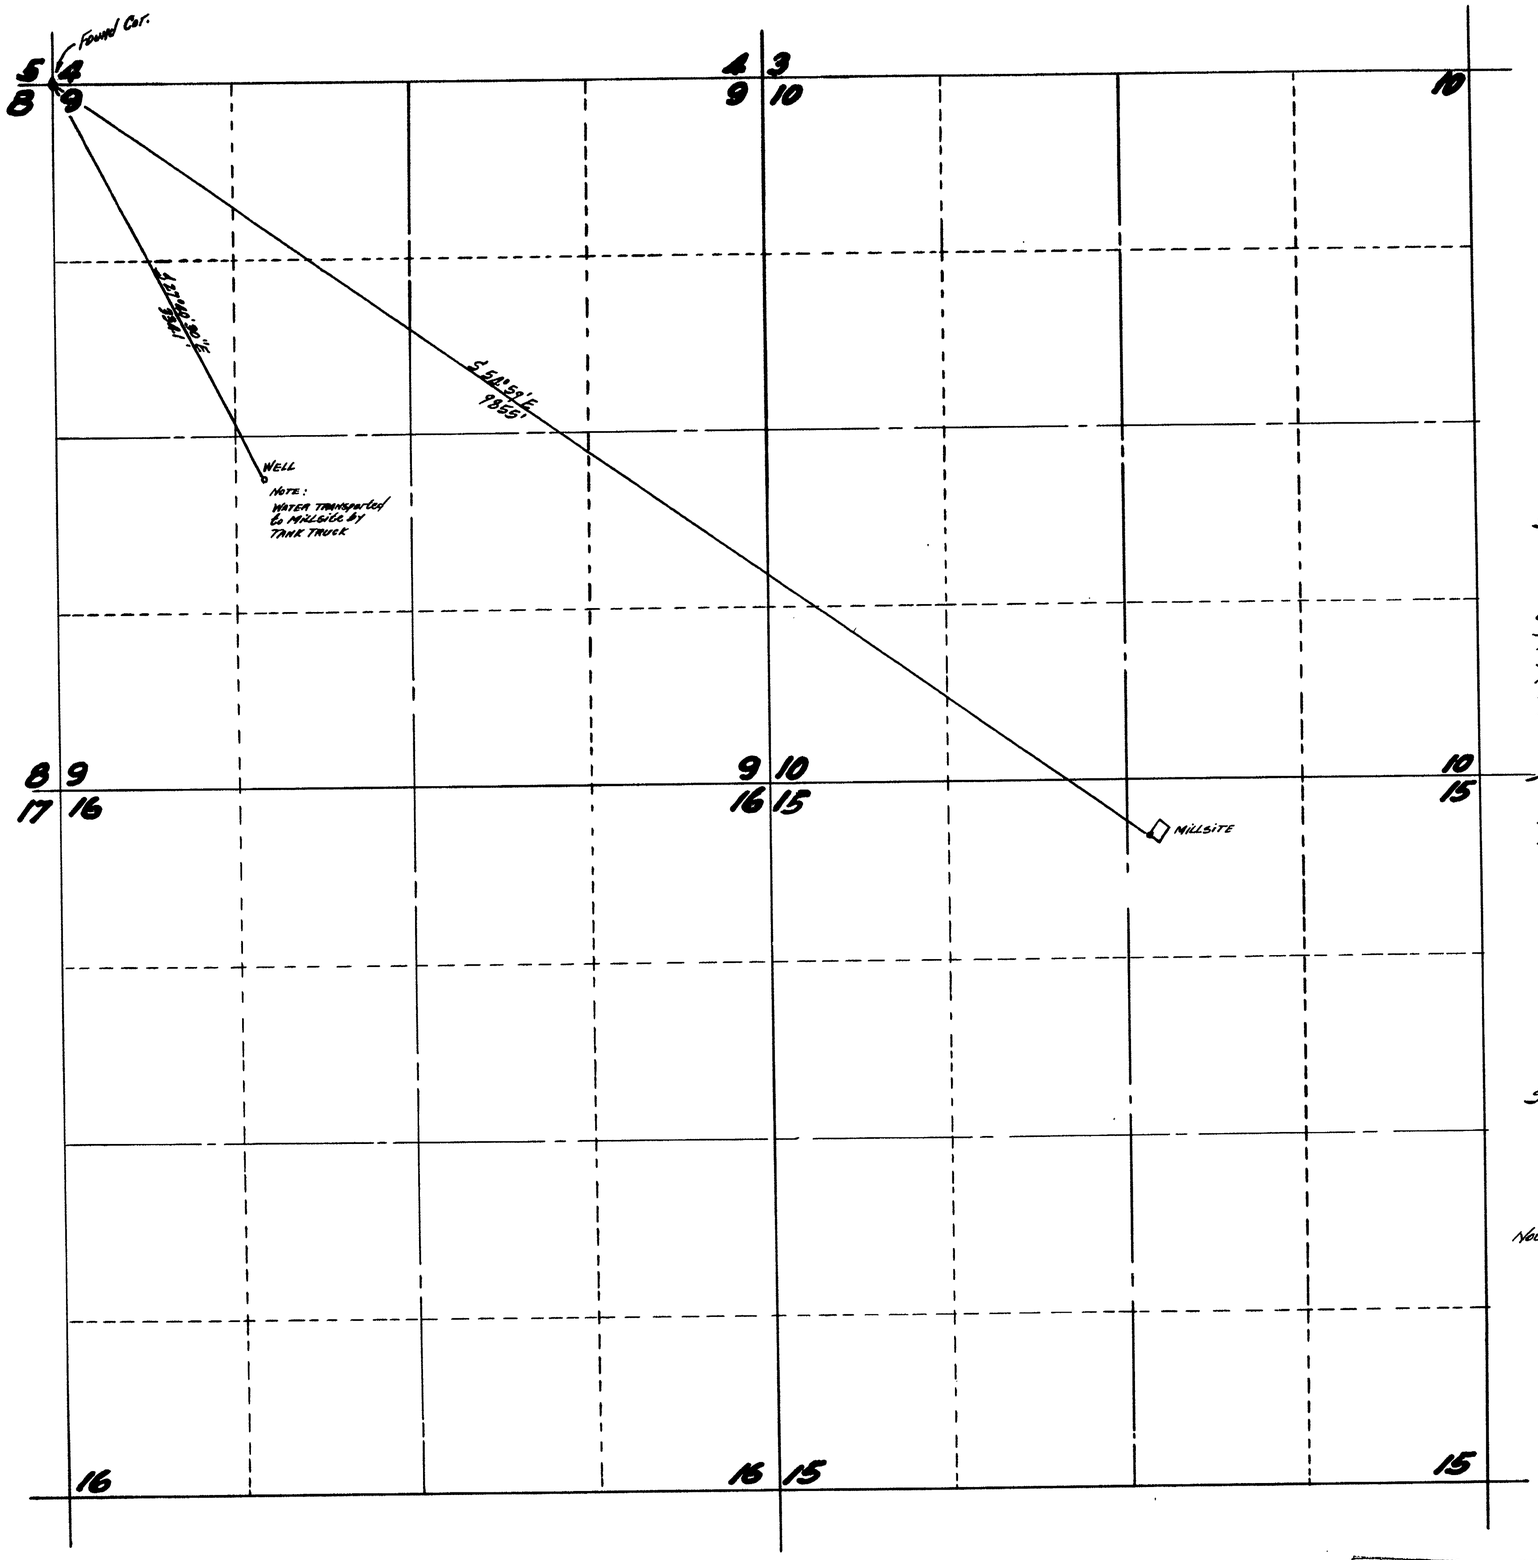

T40N; R40E; M.D.B.&M.

STATE OF NEVADA
COUNTY OF HUMBOLDT } S.S.

I, Richard M. Black being first duly sworn, depose and say that this map consisting of one sheet has been correctly drawn to the designated scale from field notes of a survey made by me between the 18th day of November and the 19th day of November, 1954; that it truly and correctly represents the location and extent of the proposed works used to divert water from underground in Humboldt County, by Sonoma Quicksilver Mines Inc., for Milling and Domestic Purposes. That the proposed point of diversion and return, the location of the mill, the approximate size and capacity of the diverting channel, and location and names of all other works or streams which are crossed by or connected with said works, are fully and correctly designated hereon.

Richard M. Black
State Water Right Surveyor

Subscribed and sworn to before me this 6th day of January, 1955

Geneva Knight
Notary Public in and for Humboldt County, Nevada
My Comm Exp: 9/6/57.

MAP

TO ACCOMPANY APPLICATION TO APPROPRIATE WATER FOR MILLING AND DOMESTIC FROM UNDERGROUND BY SONOMA QUICKSILVER MINES INC.

FILED
JAN. 10, 1955
STATE ENGINEER'S OFFICE

OFFICE
STATE ENGINEER
JAN 10 1955

15834