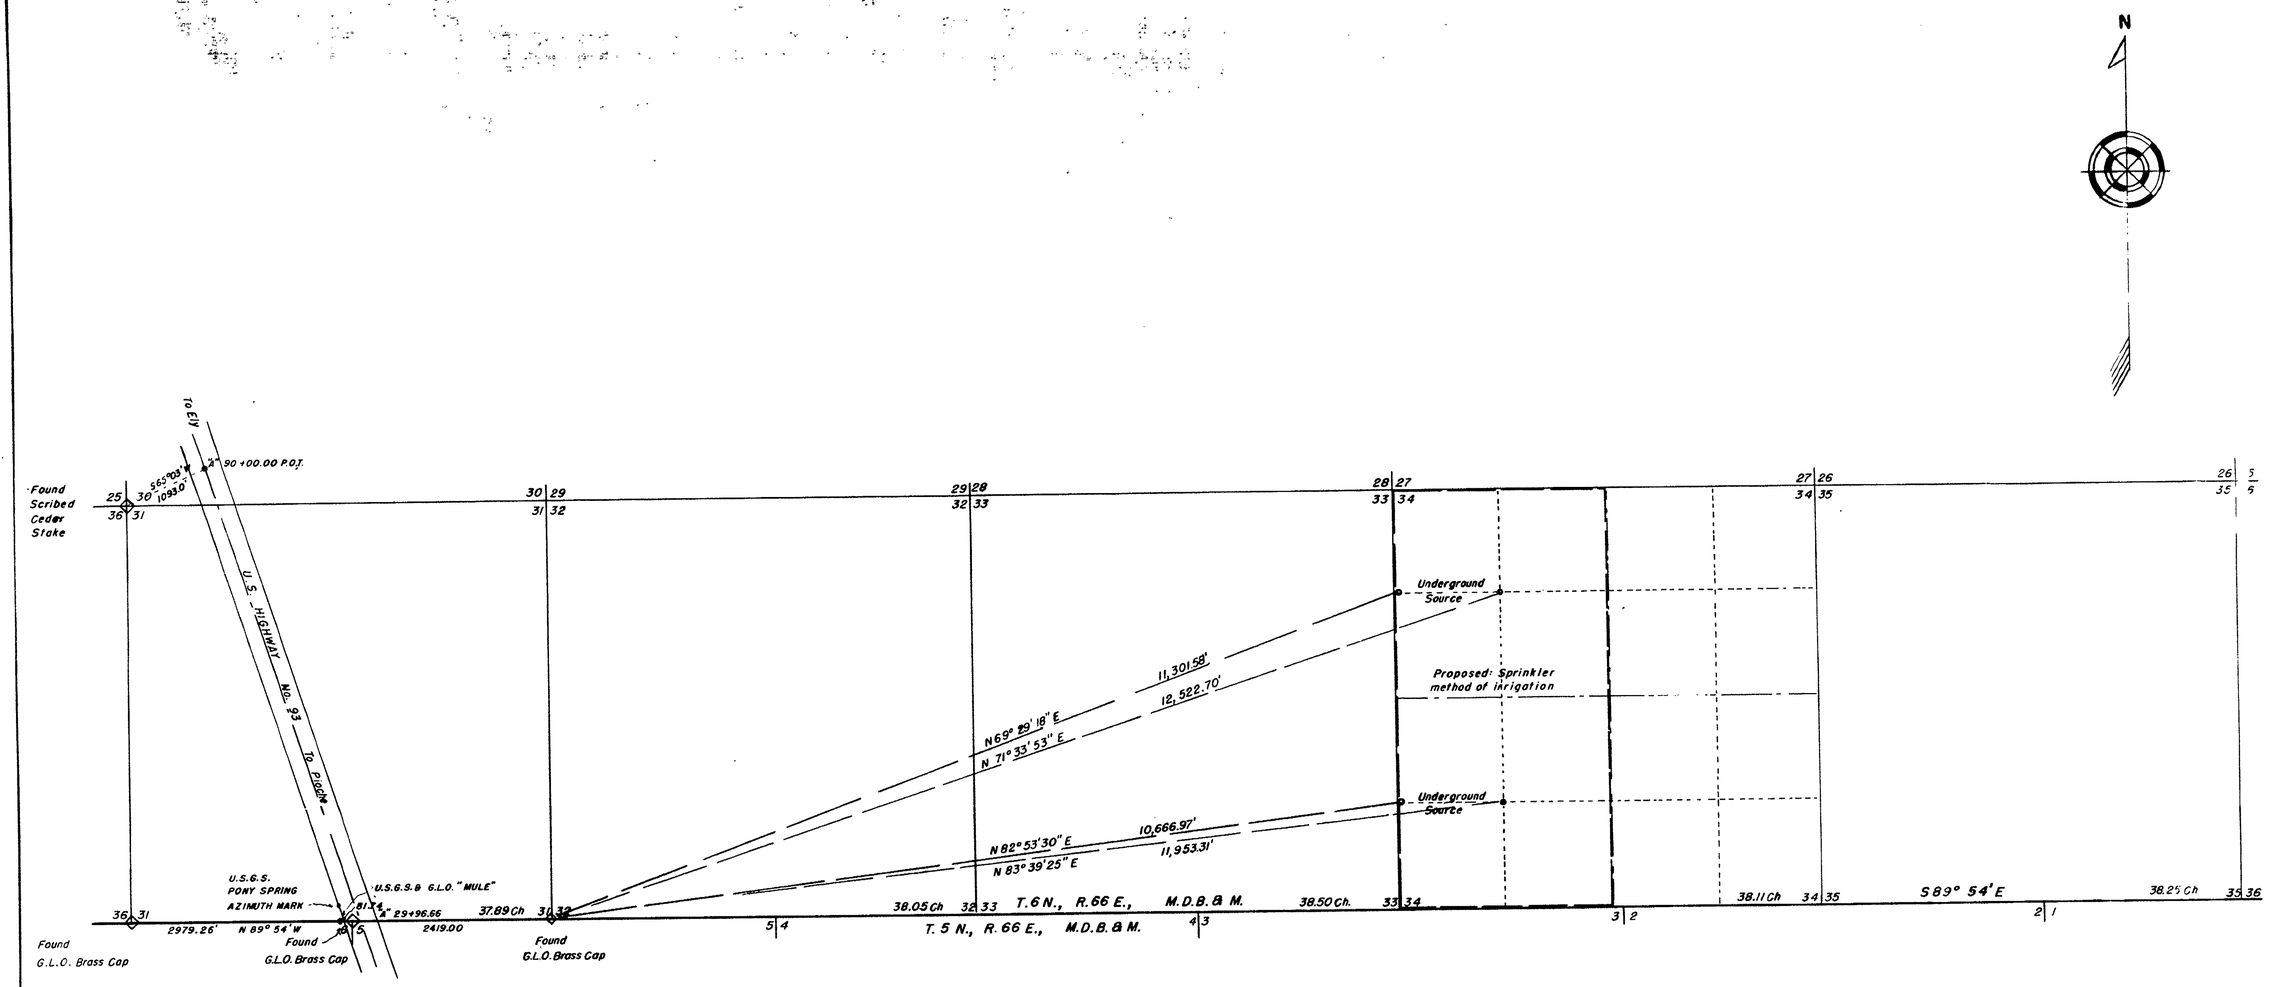

Basis Of Bearing: U.S.G.S. ▲ PONY SPRING to
PONY SPRING AZIMUTH
N 19°00'14" W

NEVADA STATE HIGHWAY
Sta. "A" 0+00 to "A" 29+96.66
N 17° 54' W

STATE OF NEVADA }
County of Lincoln } ss.

I, Charles E. Thompson, being first duly sworn, depose and say that this map, consisting of one sheet, has been correctly drawn to the designated scale from field notes of a survey made by me between the 27th day of June and the 29th day of June 1955, that it truly and correctly represents the proposed location and extent of the works used to divert water from an underground source, in Lincoln County, by Carl E. Hessler, for irrigation purposes. That the proposed point of dversion, the approximate location and size of the diverting channel, all reservoirs or basins, the location and names of all other works which will cross or connect with the proposed works, and the boundary of all lands showing by 40 acre subdivisions the areas proposed to be irrigated, are fully and correctly designated thereon.

Chas. E. Thompson
State Water Right Surveyor

Subscribed and sworn to before me this 29th day of June 1955.

T. L. Rott
Notary Public in and for Lincoln County, Nevada.
My commission expires the 7th day of July 1958

SEAL

SCALE

0 500 1000 2000 3000 4000

FILED
AUG. 26, 1955
STATE ENGINEER'S OFFICE

OFFICE
STATE ENGINEER

1955 AUG 26 AM 9 43

APPLICATION No.

TO ACCOMPANY APPLICATION TO APPROPIATE WATER FOR IRRIGATION
BY
CARL E. HESSLER
FROM
MONTEBELLO, CALIFORNIA.

15898