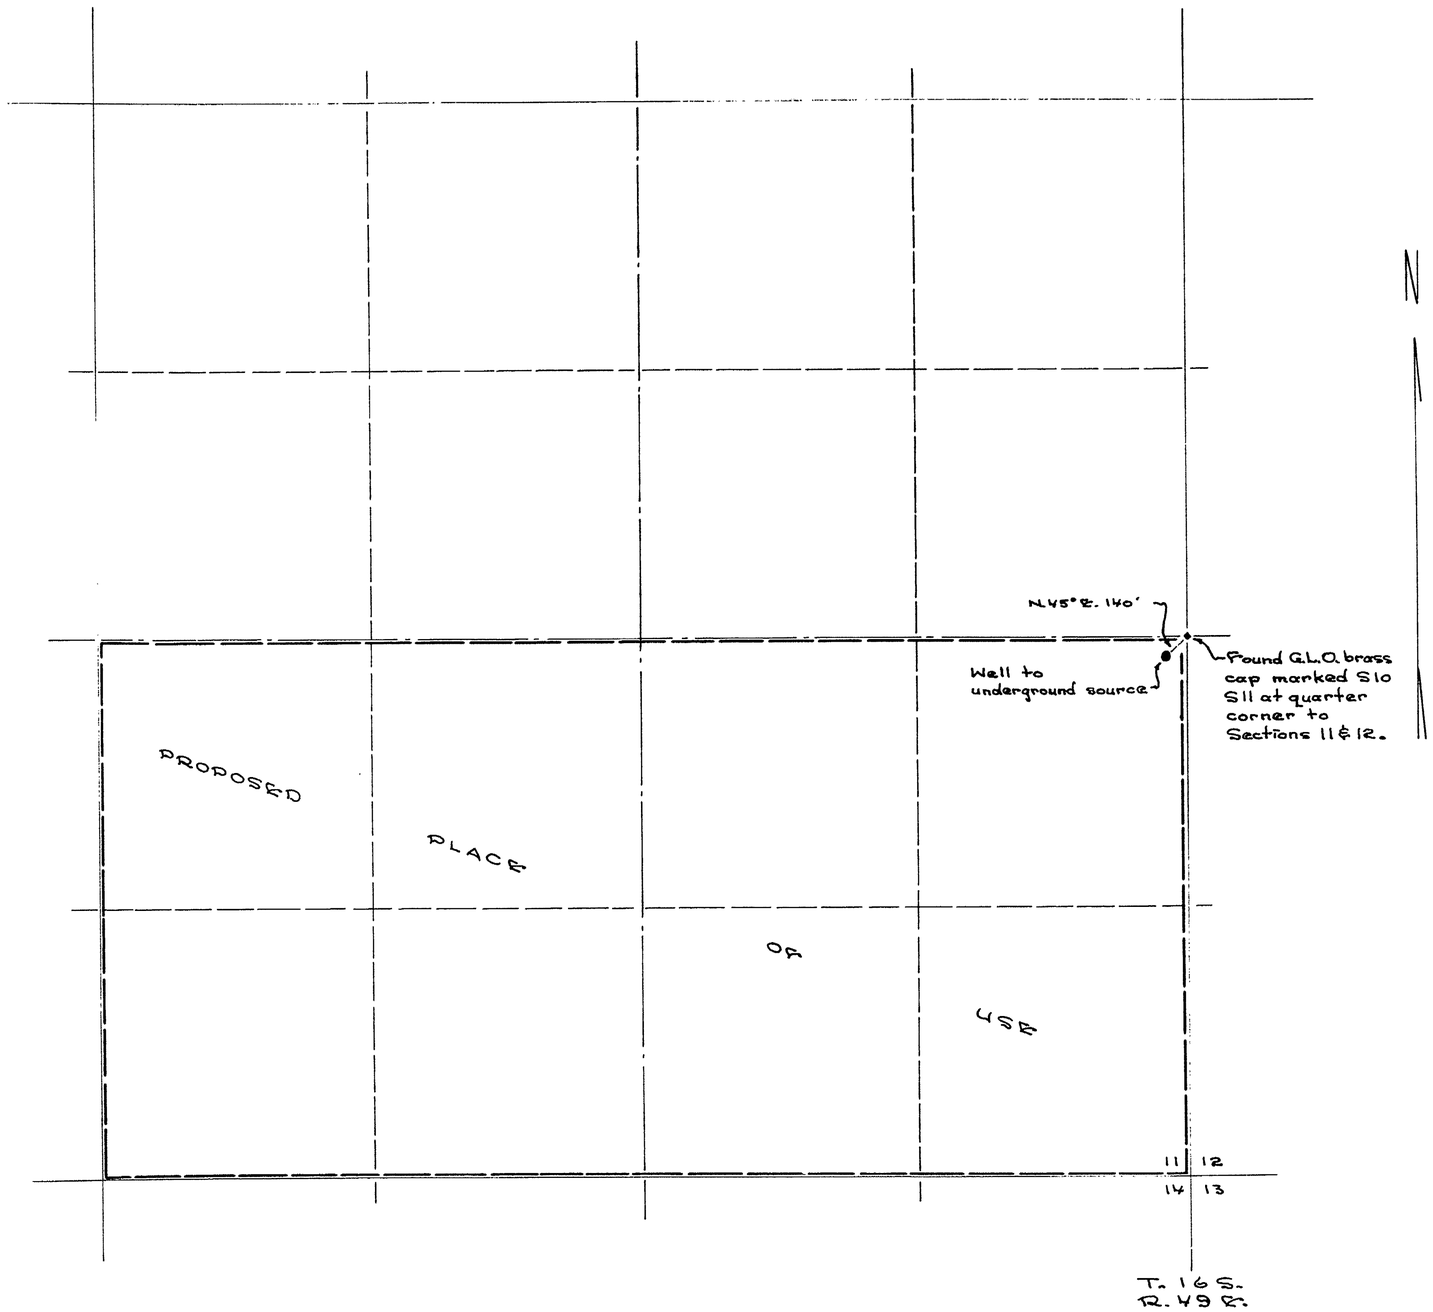

State of Nevada }
County of Clark } SS:

I, Harlan Brown, being first duly sworn, depose and say that this map, consisting of one sheet, has been correctly drawn to the designated scale from field notes of a survey made by me on the 10th day of January, 1957; that it truly and correctly represents the proposed location and extent of the works used to divert water from an underground source in Nye County by Herbert Spitzer for irrigation and domestic purposes; that the proposed point of diversion, the approximate location and size of the diverting channel, all reservoirs or basins, the location and names of all other works which will cross or connect with the proposed works, and the boundary of all lands, showing by 40-acre subdivisions the areas proposed to be irrigated, are fully and correctly designated thereon.

Harlan Brown
STATE WATER RIGHT SURVEYOR

Subscribed and sworn to before me this 24th day of January, 1957.

Carol J. Armstrong
NOTARY PUBLIC IN AND FOR CLARK COUNTY, NEVADA.

My commission expires Sept. 9, 1959

0 200 400 800 1200 2000
Scale in Feet

FILED
FEB 4 1957

MAP TO ACCOMPANY
APPLICATION TO APPROPRIATE WATER
FOR
IRRIGATION & DOMESTIC PURPOSES
BY

HERBERT SPITZER

from an UNDERGROUND SOURCE
NYE COUNTY, NEVADA.

Application Nº 16042

16042