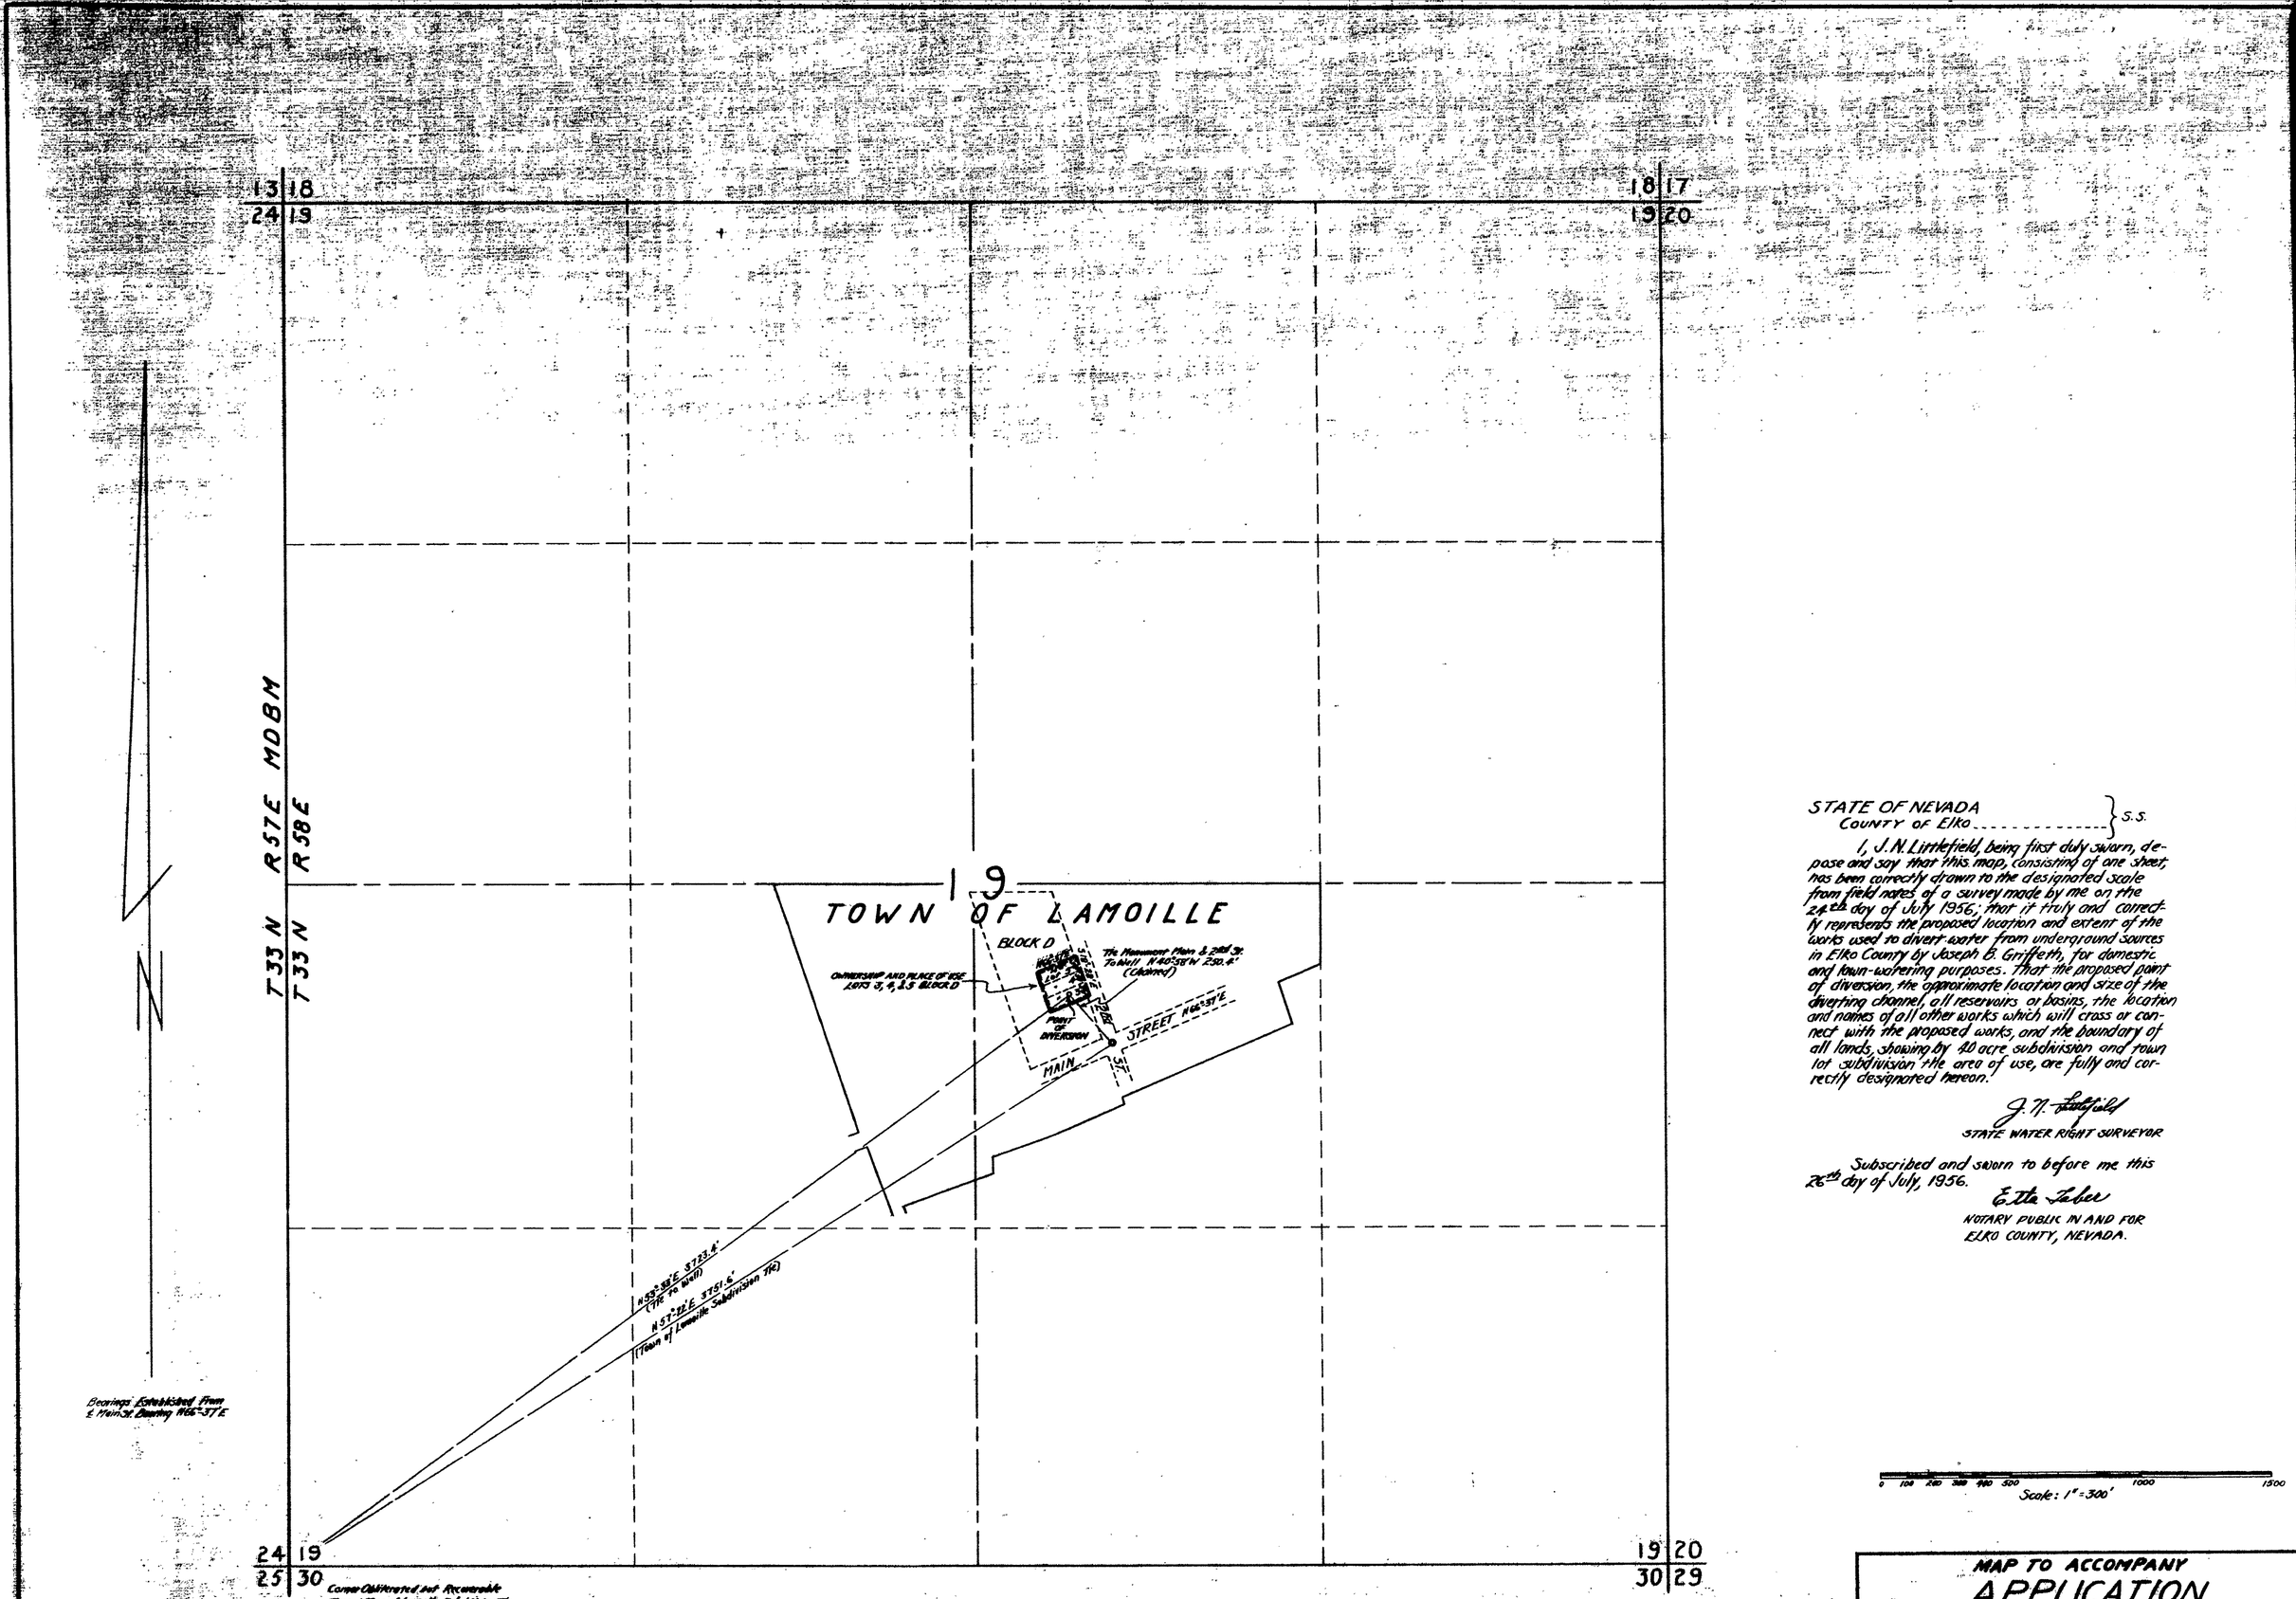

STATE OF NEVADA
COUNTY OF Elko ..... } S.S.

I, J. N. Littlefield, being first duly sworn, depose and say that this map, consisting of one sheet, has been correctly drawn to the designated scale from field notes of a survey made by me on the 24th day of July 1956; that it truly and correctly represents the proposed location and extent of the works used to divert water from underground sources in Elko County by Joseph B. Griffeth, for domestic and lawn-watering purposes. That the proposed point of diversion, the approximate location and size of the diverting channel, all reservoirs or basins, the location and names of all other works which will cross or connect with the proposed works, and the boundary of all lands, showing by 40 acre subdivision and town lot subdivision the area of use, are fully and correctly designated hereon.

J. N. Littlefield
STATE WATER RIGHT SURVEYOR

Subscribed and sworn to before me this 26th day of July, 1956.

Etta Faber
NOTARY PUBLIC IN AND FOR ELKO COUNTY, NEVADA.

0 100 200 300 400 500 1000 1500
Scale: 1" = 300'

LEGEND
- Point of Diversion
- Concrete Monument with Copper Center Point of Intersection Main and Second Streets

FILED
AUG 6
STATE ENGINEER'S OFFICE

OFFICE
STATE ENGINEER
1956 AUG 6 - AM 9 52

Certificate No. 4610 Issued 12/30/57

MAP TO ACCOMPANY
APPLICATION
TO APPROPRIATE WATER
FOR
DOMESTIC AND LAWN WATERING USE
BY
JOSEPH B. GRIFFETH
FROM
UNDERGROUND SOURCES IN ELKO COUNTY

16056