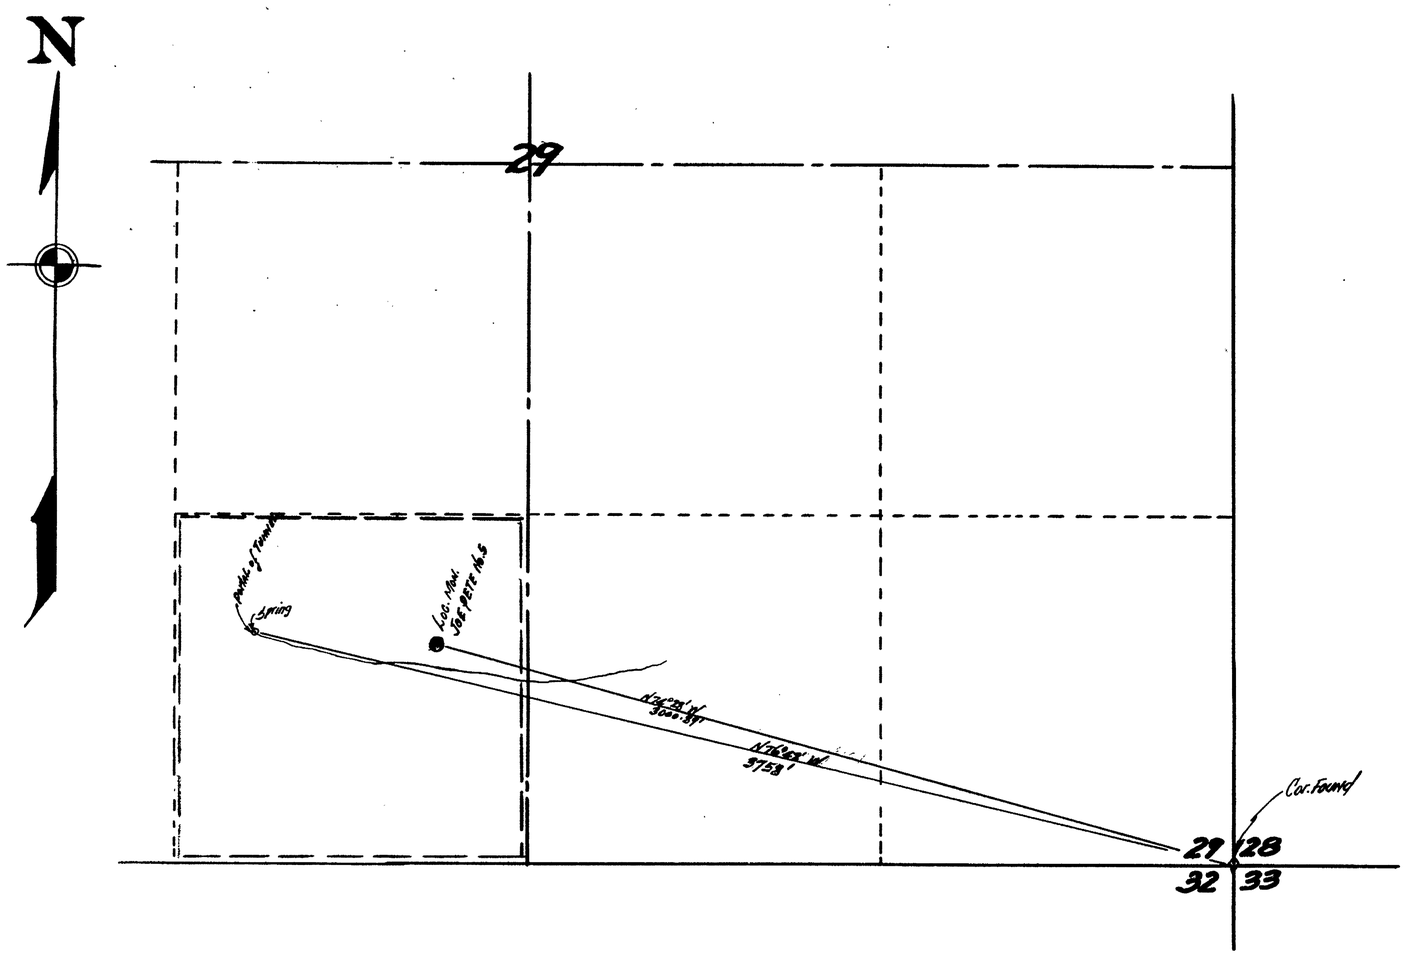

T. 34 N., R. 40 E. M.D.B. & M.

STATE OF NEVADA
COUNTY OF HUMBOLDT ..... } S.S.

I, Richard M. Black, being first duly sworn, depose and say that this map, consisting of one sheet, has been correctly drawn to the designated scale from field notes of a survey made by me between the 19th day of July, and the 21st day of July, 1956, that it truly and correctly represents the location and extent of the works used to divert water from a spring (unnamed), in Humboldt County, by SUE WHALEY BERGENDAHL, for mining purposes.

That the proposed point of diversion and return, and the location of the mine, the approximate size and capacity of the diverting channel, and the location and names of all other works or streams which are crossed by or connected with said works, are fully and correctly designated hereon.

Richard M. Black R.E. No. 458
STATE WATER RIGHT SURVEYOR

Subscribed and sworn to before me this day of July, 1956.

Rosalyn Laughton
Notary Public in and for Humboldt County, Nevada.
My Comm. Exp: 9/6/57

SCALE: 1 IN. = 300 FT.

0 100 200 300 400 500 1000 1500 FEET

FILED
JUL 24 1956
STATE ENGINEER'S OFFICE

OFFICE
ENGINEER
1956 JUL 24 PM 2 15

MAP TO ACCOMPANY
APPLICATION TO APPROPRIATE
WATER FOR MINING BY
SUE WHALEY BERGENDAHL
FROM A SPRING (UNNAMED)

19127

19129 • 16076