T. 20 S., R. 61 E., M.D.B. & M.

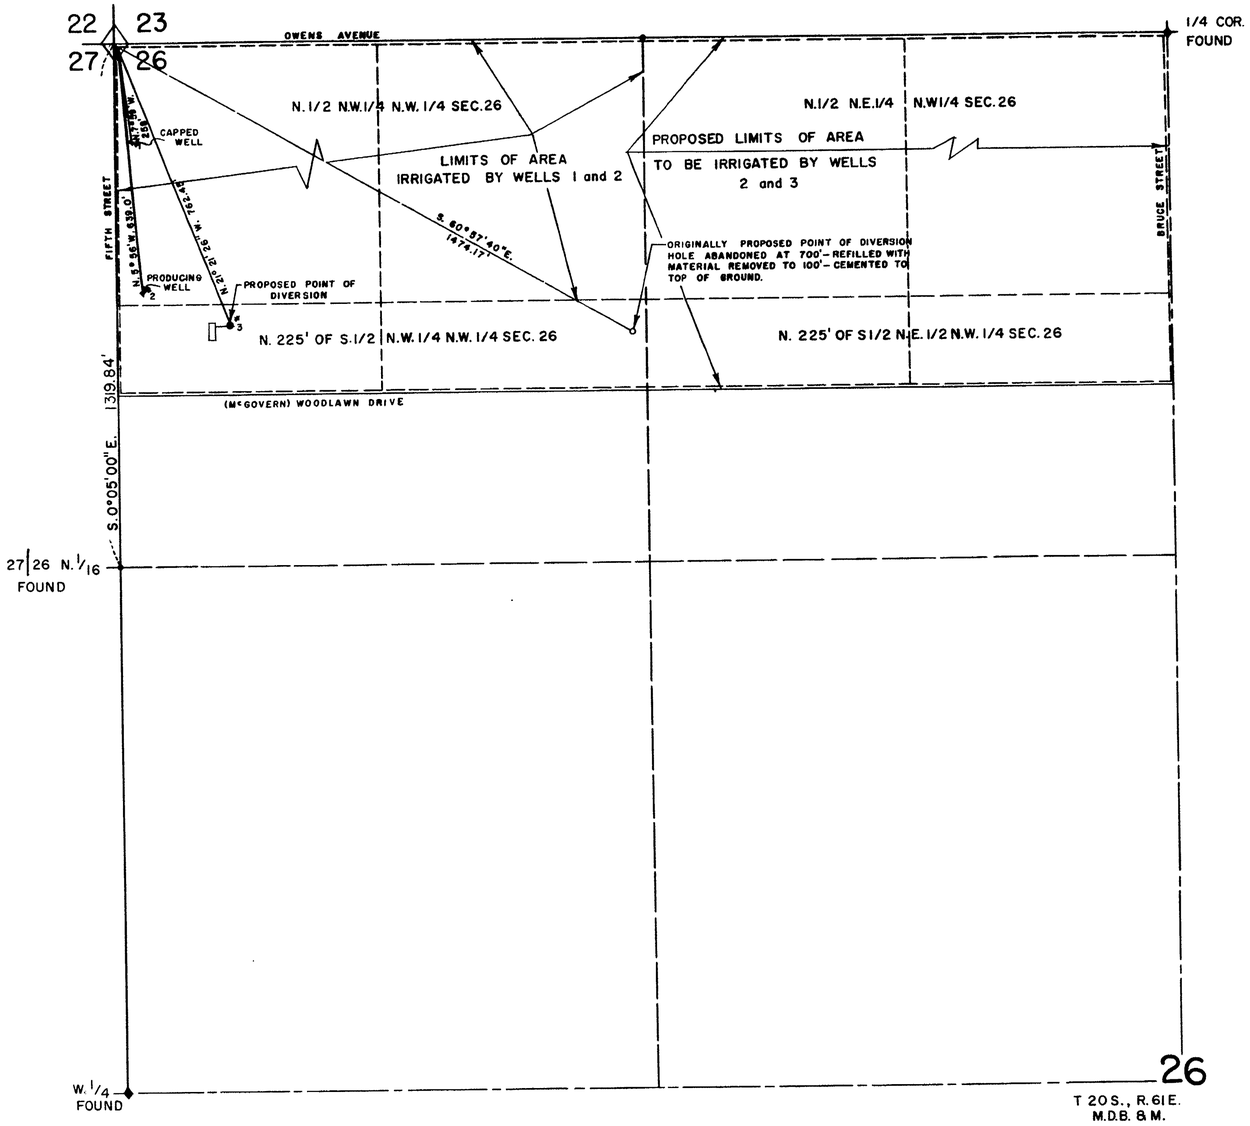

Basis of bearing is bearing of State Highway from N. 1/16 to N.W. Sec. cor. Sec. 26, T. 20S., R.61E. M.D.B. & M.

STATE OF NEVADA }
COUNTY OF CLARK } S.S.

I, L.A. HARRIS, being first duly sworn, depose and say that this map, consisting of one sheet, has been correctly drawn to the designated scale from field notes of a survey made by me on May 12, 1955; that it truly and correctly represents the proposed location and extent of the works used to divert water from the Las Vegas Valley Basin in Clark County by the City of Las Vegas for the purpose of irrigation of approximately 50 acres of land which comprises Woodlawn Cemetery, that the proposed point of diversion, the approximate location and size of the diverting channel, all reservoirs or basins, the location and names of all other works which will cross or connect with the proposed works, and the boundary of all lands are fully and correctly designated there on.

L. A. Harris
STATE WATER RIGHT SURVEYOR

STATE OF NEVADA }
COUNTY OF CLARK } S.S.

On this 17th day of May, 1955, personally appeared before me, the undersigned, a Notary Public in and for the County of Clark, State of Nevada, L. A. HARRIS known to me to be the person described in and who executed the foregoing instrument, and who acknowledged to me that he executed the same freely and voluntarily and for the uses and purposes therein mentioned.

Charles F. Stahl
NOTARY PUBLIC IN AND FOR THE COUNTY OF CLARK, STATE OF NEVADA

My Commission Expires: March 10th., 1958

SCALE
1" = 200'
200 100 0 200 400 600

FILED
May 28, 1955
STATE ENGINEER'S OFFICE

CITY OF LAS VEGAS, NEVADA
ENGINEERING DEPT.

MAP TO ACCOMPANY
APPLICATION TO APPROPRIATE WATER
FOR
IRRIGATION PURPOSES
THE CITY OF LAS VEGAS
FROM LAS VEGAS VALLEY BASIN

DRAWN BY L.HARPER	CHECKED BY: RTW	APPROVED: L.E. Stahl	FIELD BOOK
DATE 5-16-55	DATE 5/15/55	DATE 5-15-55	1100

16149