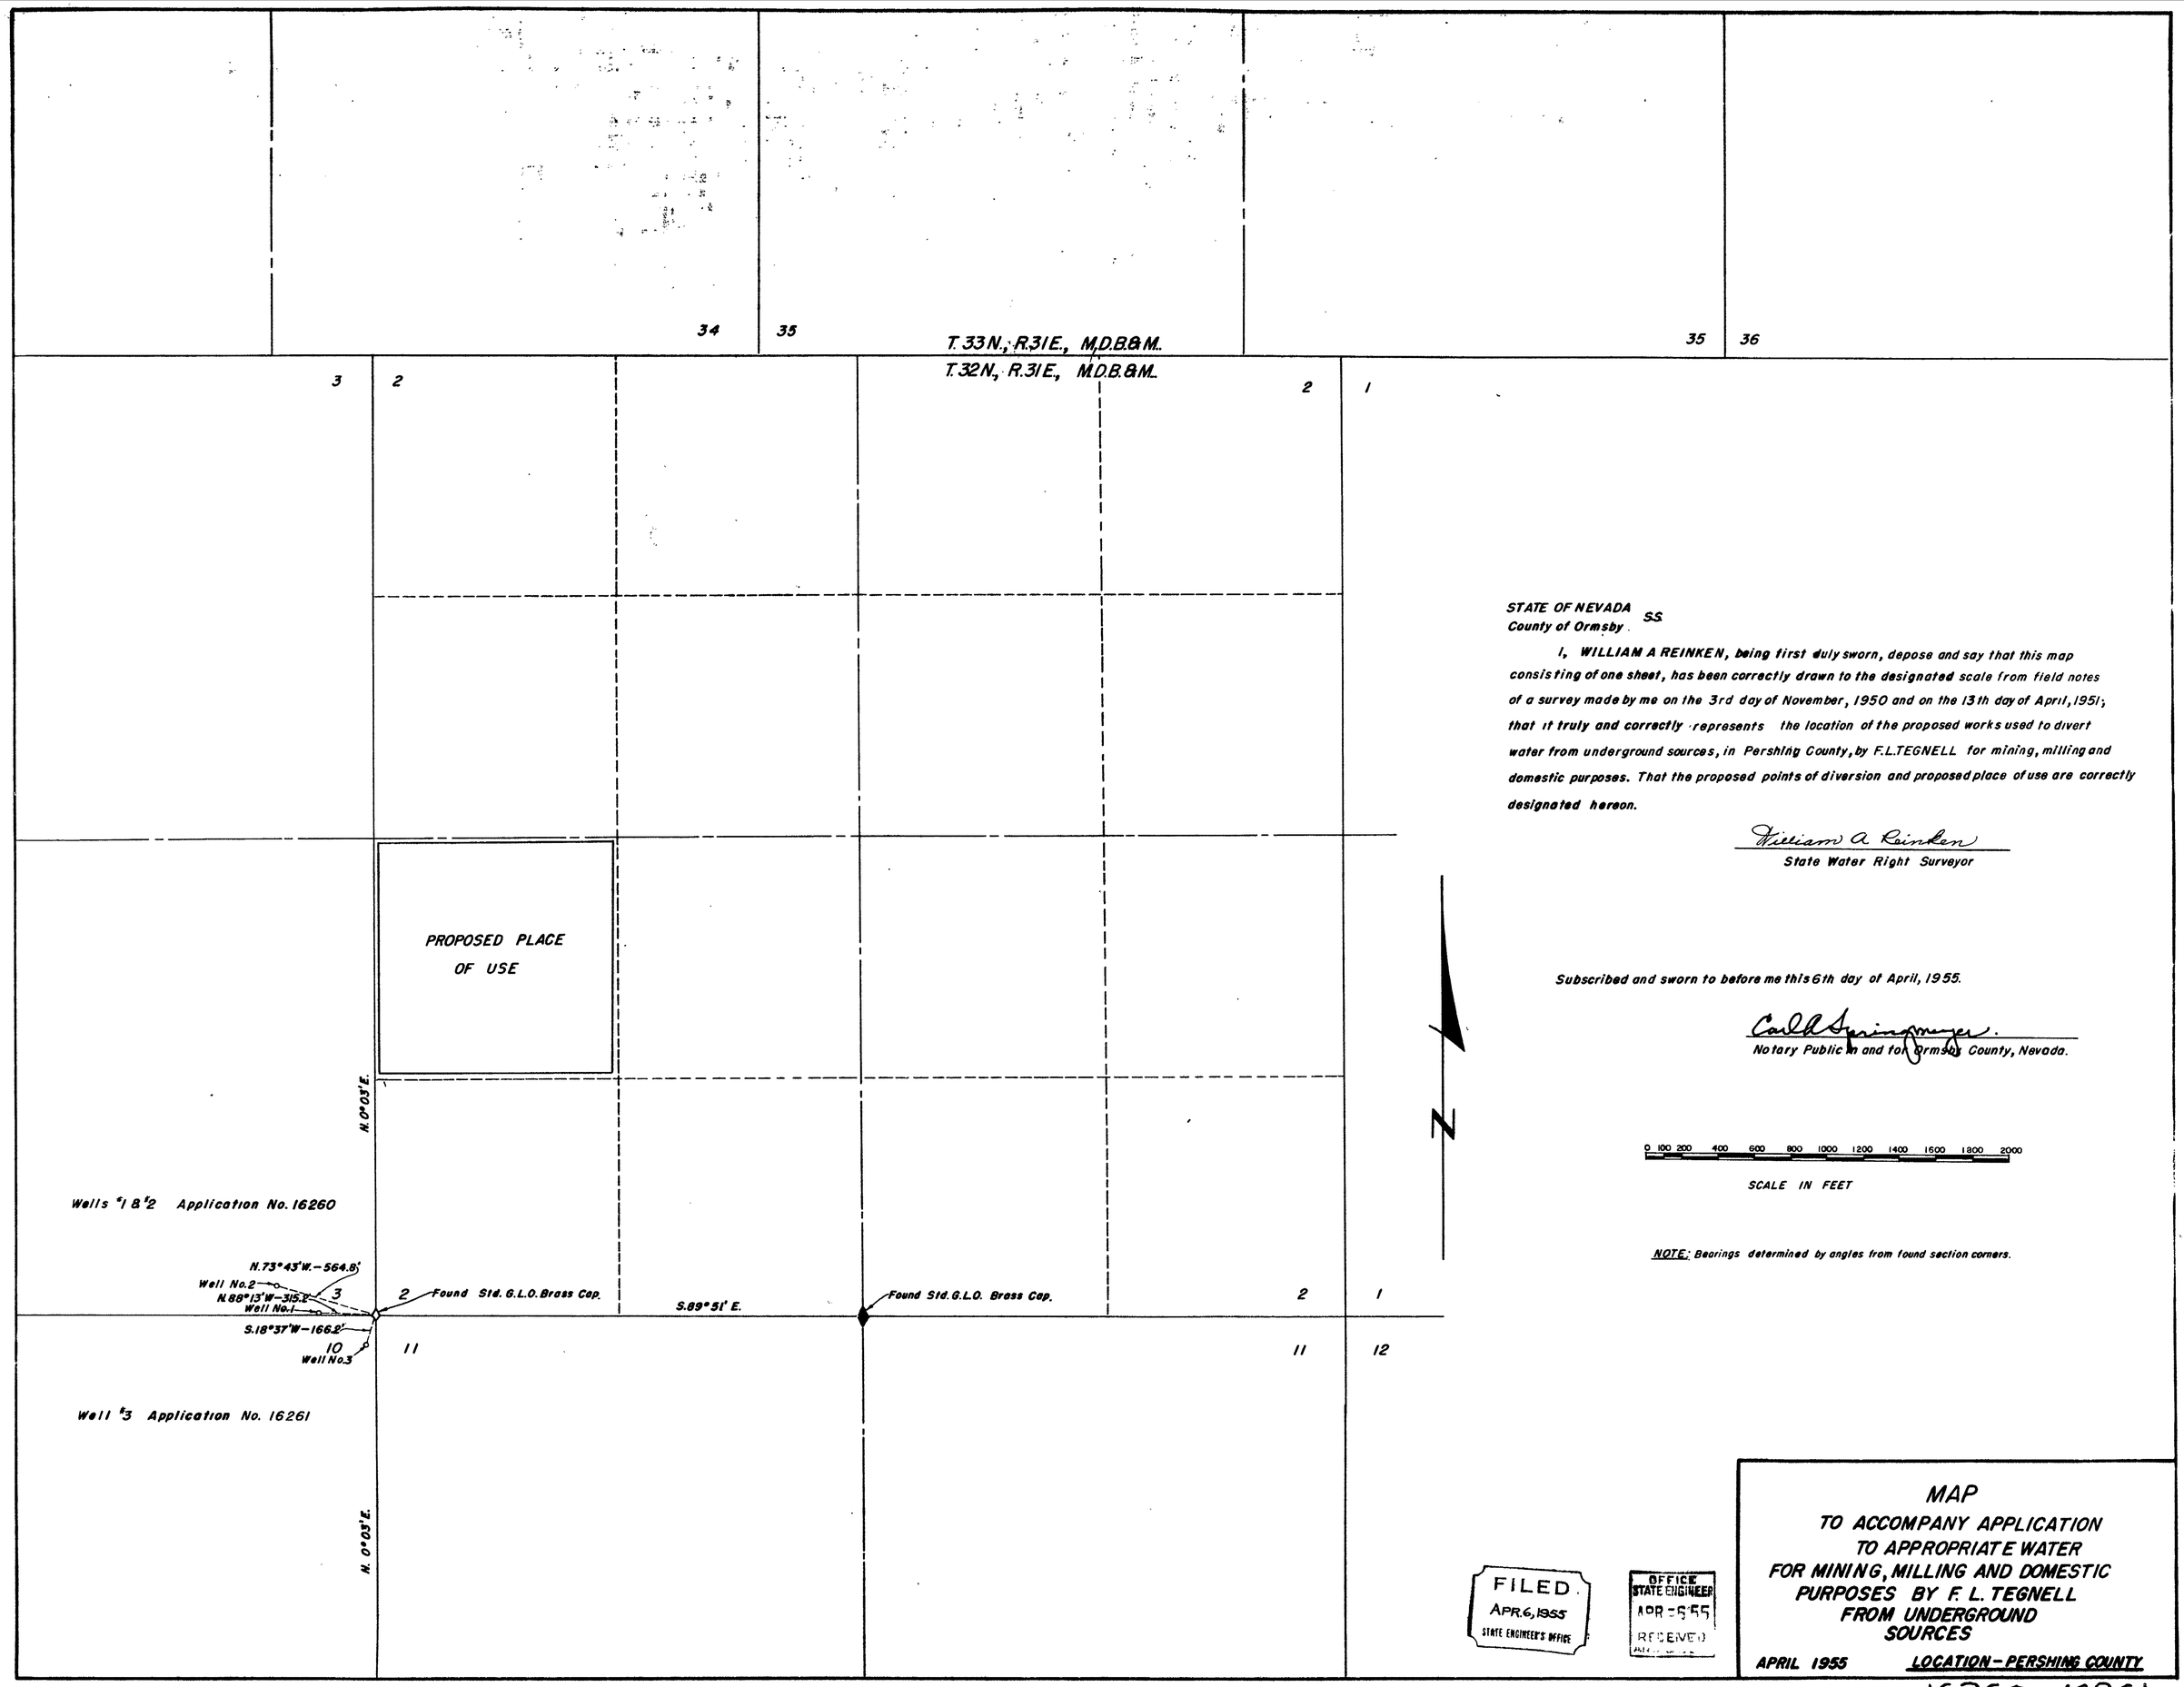


STATE OF NEVADA
County of Ormsby } S.S.

I, WILLIAM A REINKEN, being first duly sworn, depose and say that this map consisting of one sheet, has been correctly drawn to the designated scale from field notes of a survey made by me on the 3rd day of November, 1950 and on the 13th day of April, 1951; that it truly and correctly represents the location of the proposed works used to divert water from underground sources, in Pershing County, by F.L.TEGNELL for mining, milling and domestic purposes. That the proposed points of diversion and proposed place of use are correctly designated hereon.

William A Reinken
State Water Right Surveyor

Subscribed and sworn to before me this 6th day of April, 1955.

Carl A Springmeyer
Notary Public in and for Ormsby County, Nevada.

MAP
TO ACCOMPANY APPLICATION
TO APPROPRIATE WATER
FOR MINING, MILLING AND DOMESTIC
PURPOSES BY F. L. TEGNELL
FROM UNDERGROUND
SOURCES

APRIL 1955 LOCATION - PERSHING COUNTY

16260 - 16261