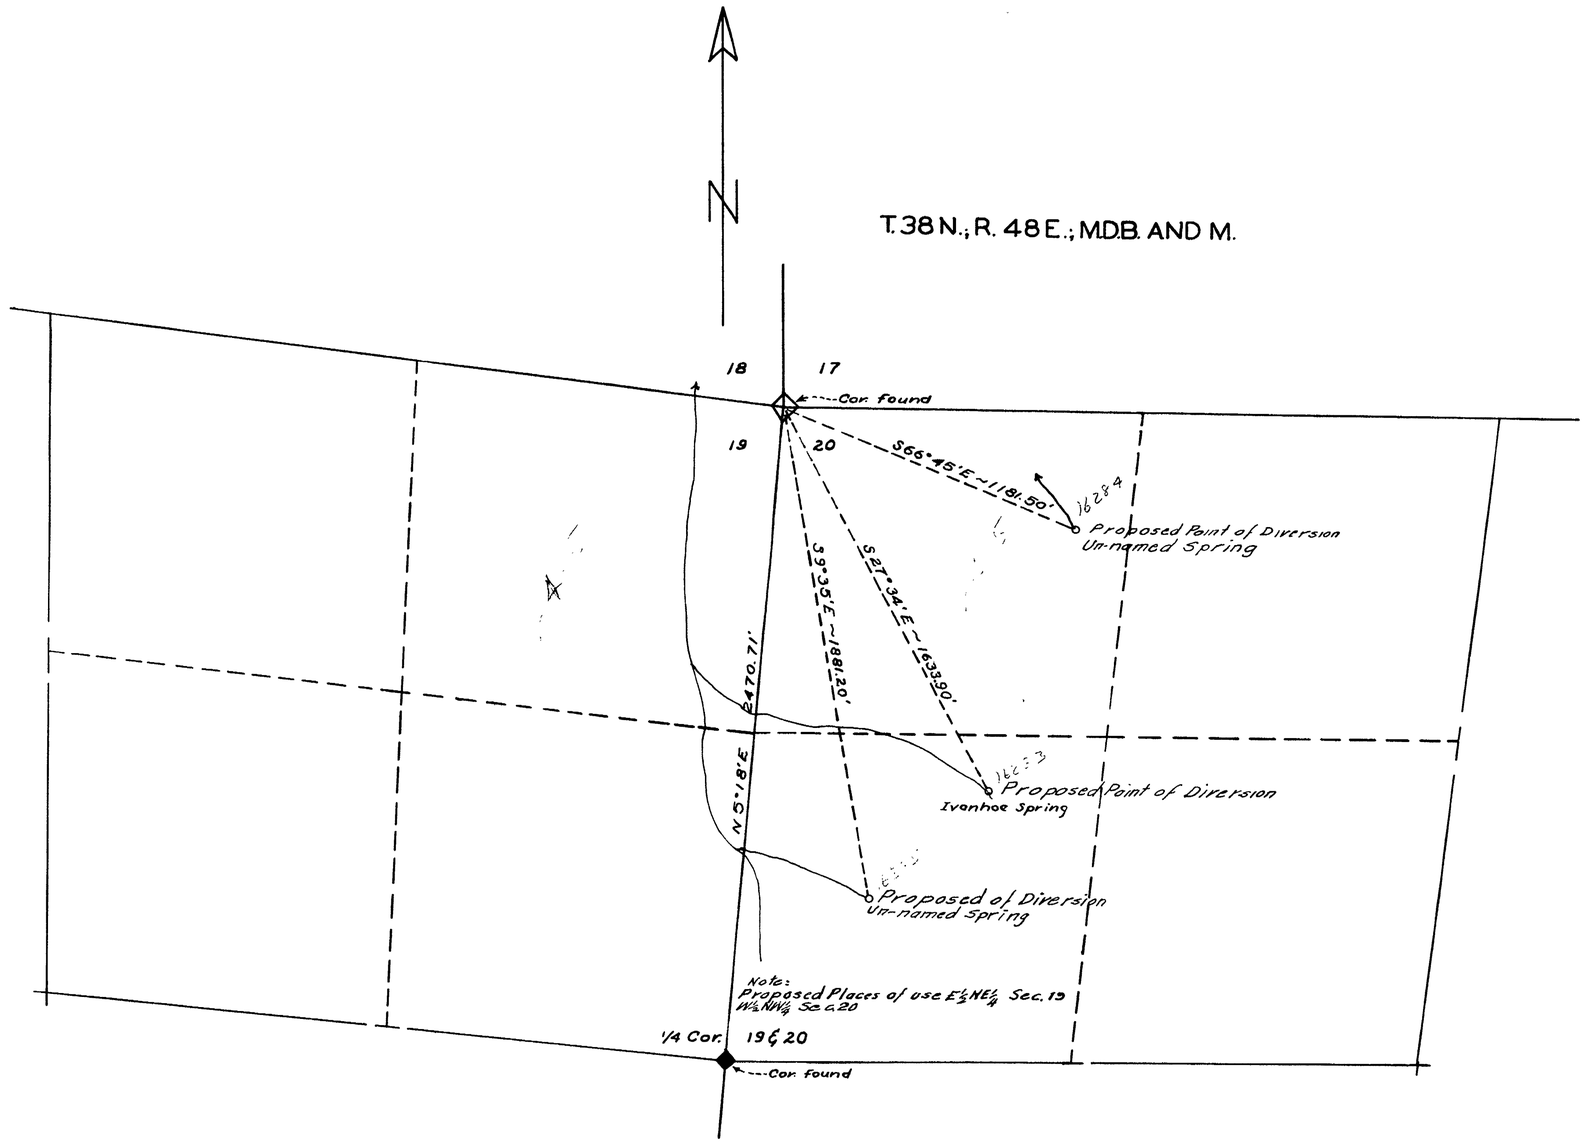

STATE OF NEVADA }
COUNTY OF ELKO } SS

I, W. H. Settelmeyer, being first duly sworn, depose and say that this map, consisting of one sheet, has been correctly drawn to the designated scale from field notes of a survey made by me on the 4th day of August, 1956; that it truly and correctly represents the location and extent of the works used to divert water from Ivanhoe Spring and two unnamed springs near Ivanhoe Spring, in Elko County, by the Community Mining Company, a partnership, for mining, milling and domestic purposes. That the proposed points of diversion, the approximate location and size of the diverting channel or other conduit, the place and manner of use, and the names of all other works or streams which are crossed by, or connected with said works, are fully and correctly designated thereon.

W. H. Settelmeyer
State Water Right Surveyor.

Subscribed and sworn to before me this 6th day of August, 1956.

Notary Public in and for Elko County, Nevada.

Joseph S. [illegible]

0 100 200 300 600 900 1200 1500

Scale ~ 1" = 300'

FILED
Au[illegible] 1956

MAP

TO ACCOMPANY APPLICATION TO APPROPRIATE WATER FOR MINING, MILLING AND DOMESTIC PURPOSES BY THE COMMUNITY MINING COMPANY, A PARTNERSHIP, FROM IVANHOE SPRING AND TWO UNNAMED SPRINGS NEAR IVANHOE SPRING.

16283-16284-16285