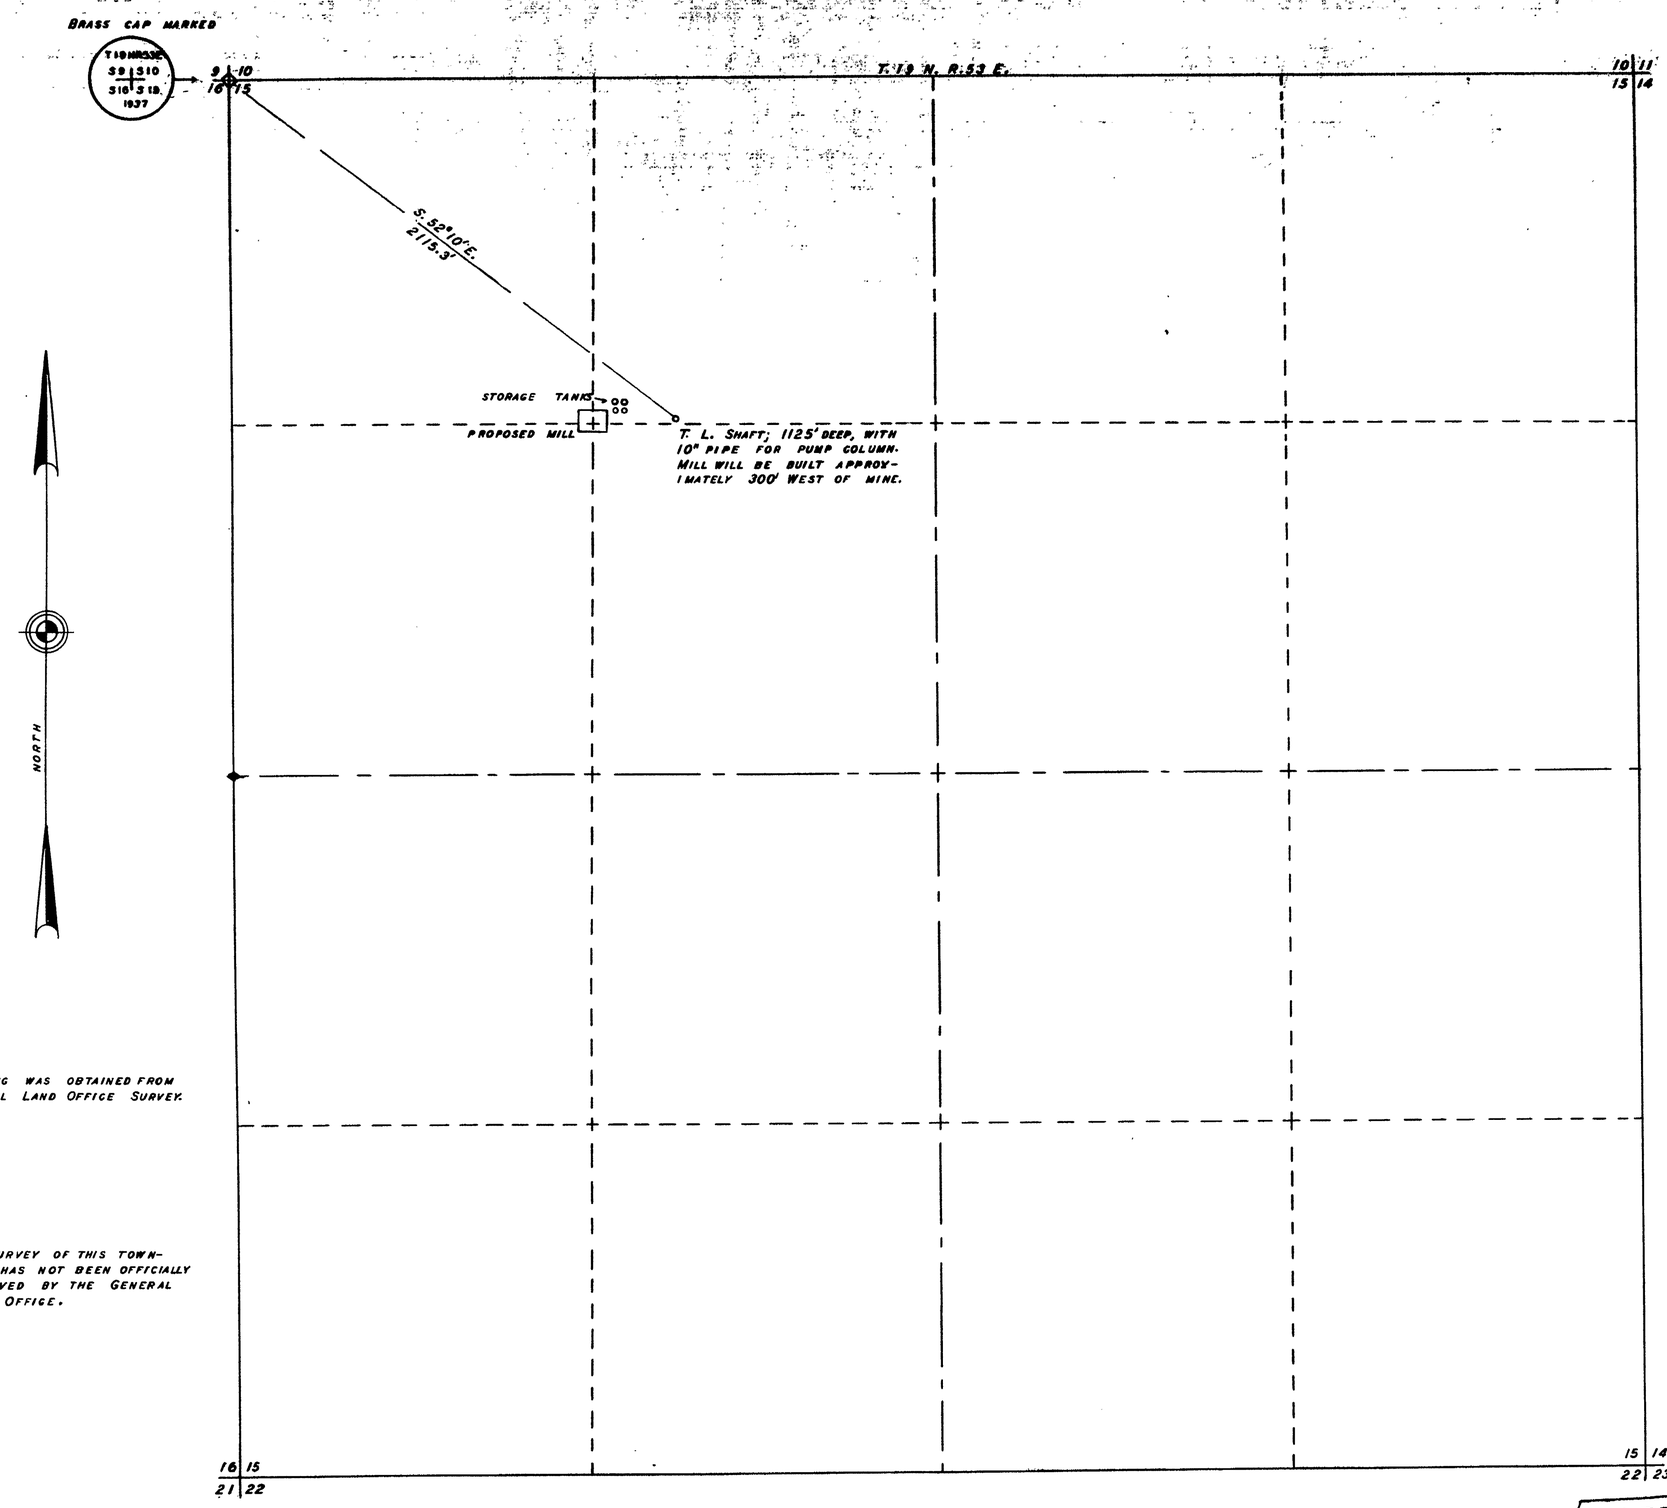

BEARING WAS OBTAINED FROM GENERAL LAND OFFICE SURVEY.

NOTE:
THE SURVEY OF THIS TOWNSHIP HAS NOT BEEN OFFICIALLY APPROVED BY THE GENERAL LAND OFFICE.

STATE OF NEVADA, } SS
COUNTY OF EUREKA.

I, FLOYD SADLER, BEING FIRST DULY SWORN, DEPOSE AND SAY THAT THIS MAP CONSISTING OF ONE SHEET, HAS BEEN CORRECTLY DRAWN TO THE DESIGNATED SCALE FROM FIELD NOTES OF A SURVEY MADE BY ME ON AUGUST 10, 1955; THAT IT TRULY AND CORRECTLY REPRESENTS THE LOCATION AND EXTENT OF THE PROPOSED WORKS USED TO DIVERT WATER FROM AN UNDERGROUND SOURCE, (T L SHAFT), IN EUREKA COUNTY, BY EUREKA CORPORATION LTD., FOR MINING, MILLING AND DOMESTIC PURPOSES. THAT THE PROPOSED POINT OF DIVERSION, THE LOCATION OF THE MINE, THE APPROXIMATE SIZE OF THE DIVERTING CONDUIT, AND THE LOCATION AND NAMES OF ALL OTHER WORKS OR STREAMS WHICH ARE CROSSED BY OR CONNECTED WITH SAID WORKS, ARE FULLY AND CORRECTLY DESIGNATED HEREON.

Floyd Sadler
STATE WATER RIGHT SURVEYOR.

SUBSCRIBED AND SWORN TO BEFORE ME THIS 11th DAY OF AUGUST, 1955.

Ed Hebeny County Clerk
By [illegible] Clerk of the Third Judicial Court

SCALE: 1 INCH = 300 FEET.

0 100 300 600 1200

FILED
AUG. 22, 1955
STATE ENGINEER'S OFFICE
OFFICE
STATE ENGINEER
1955 AUG 22 AM 9 59

MAP
TO ACCOMPANY APPLICATION TO APPROPRIATE WATER FOR MINING MILLING AND DOMESTIC PURPOSES BY EUREKA CORPORATION LTD. FROM AN UNDERGROUND SOURCE (T. L. SHAFT).

16286