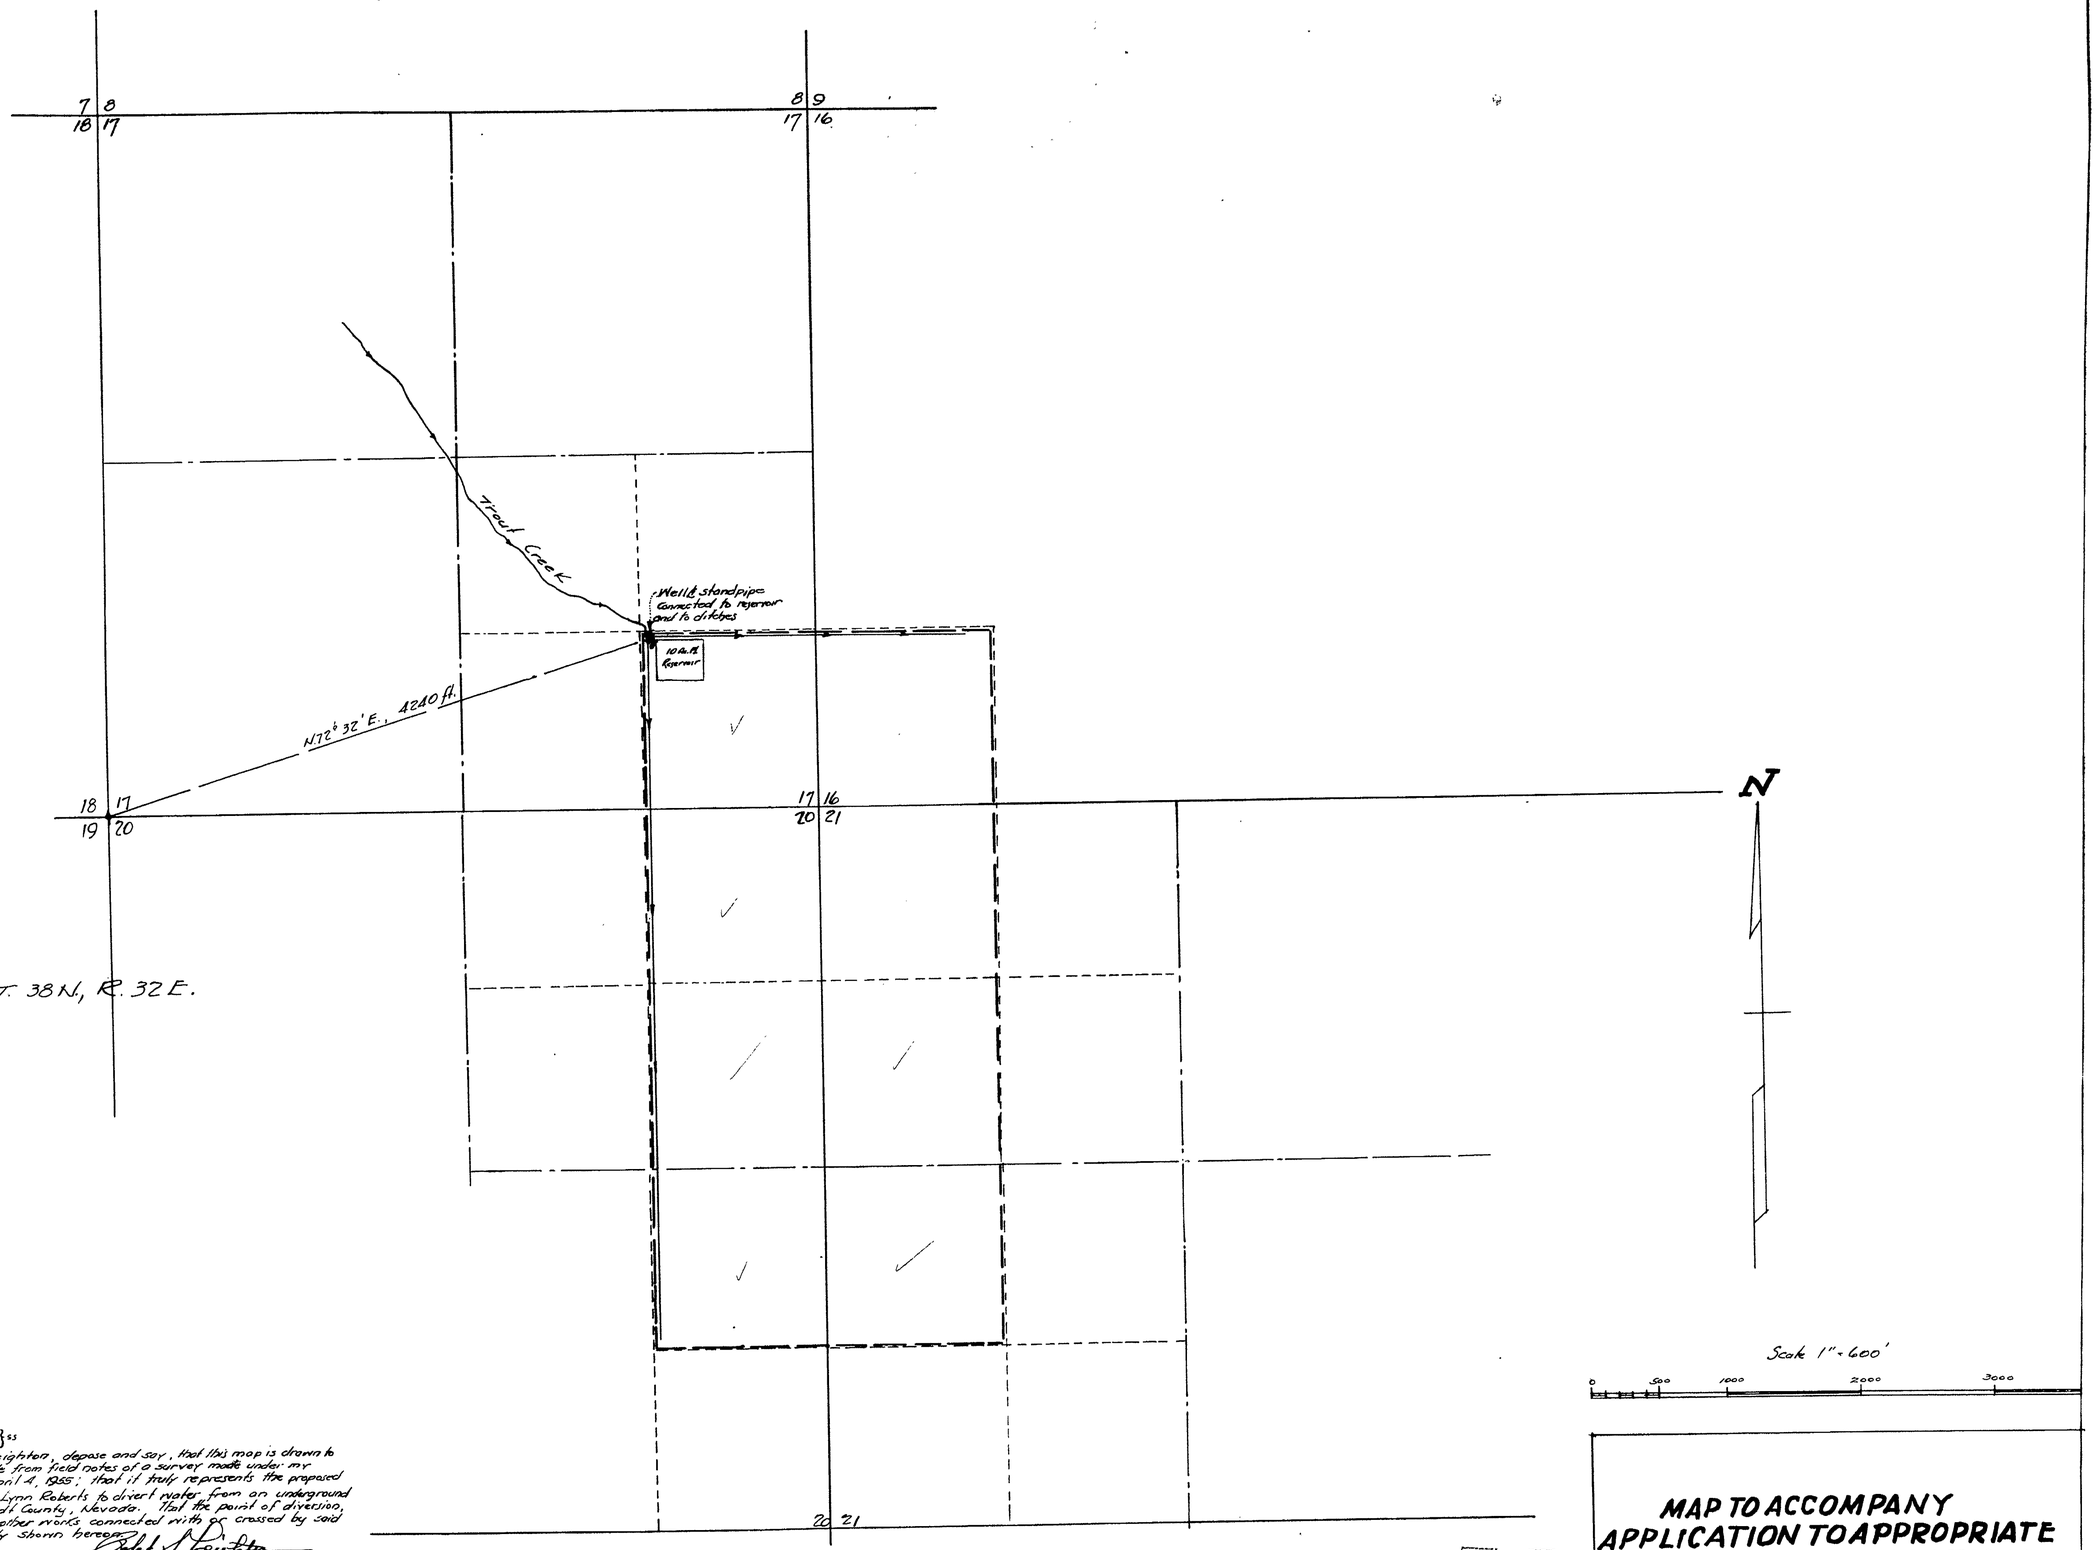

State of Nevada }ss
County of Pershing }

I, Robert S Leighton, depose and say, that this map is drawn to the designated scale from field notes of a survey made under my supervision on April 4, 1955; that it truly represents the proposed works used by W. Lynn Roberts to divert water from an underground source in Humboldt County, Nevada. That the point of diversion, place of use, and other works connected with or crossed by said works are correctly shown hereon.

Robert S Leighton
State Water Right Surveyor

Subscribed and sworn before me this 9th day of April, 1955.

Mary Helen Magruder
Notary Public in and for Pershing County, Nevada
My commission expires March 19, 1958

FILED
APRIL 1, 1955
STATE ENGINEER'S OFFICE

OFFICE STATE ENGINEER
APR 11 55
RECEIVED
ANS

MAP TO ACCOMPANY APPLICATION TO APPROPRIATE WATER FOR IRRIGATION BY W. LYNN ROBERTS FROM UNDERGROUND

Place Under

16367