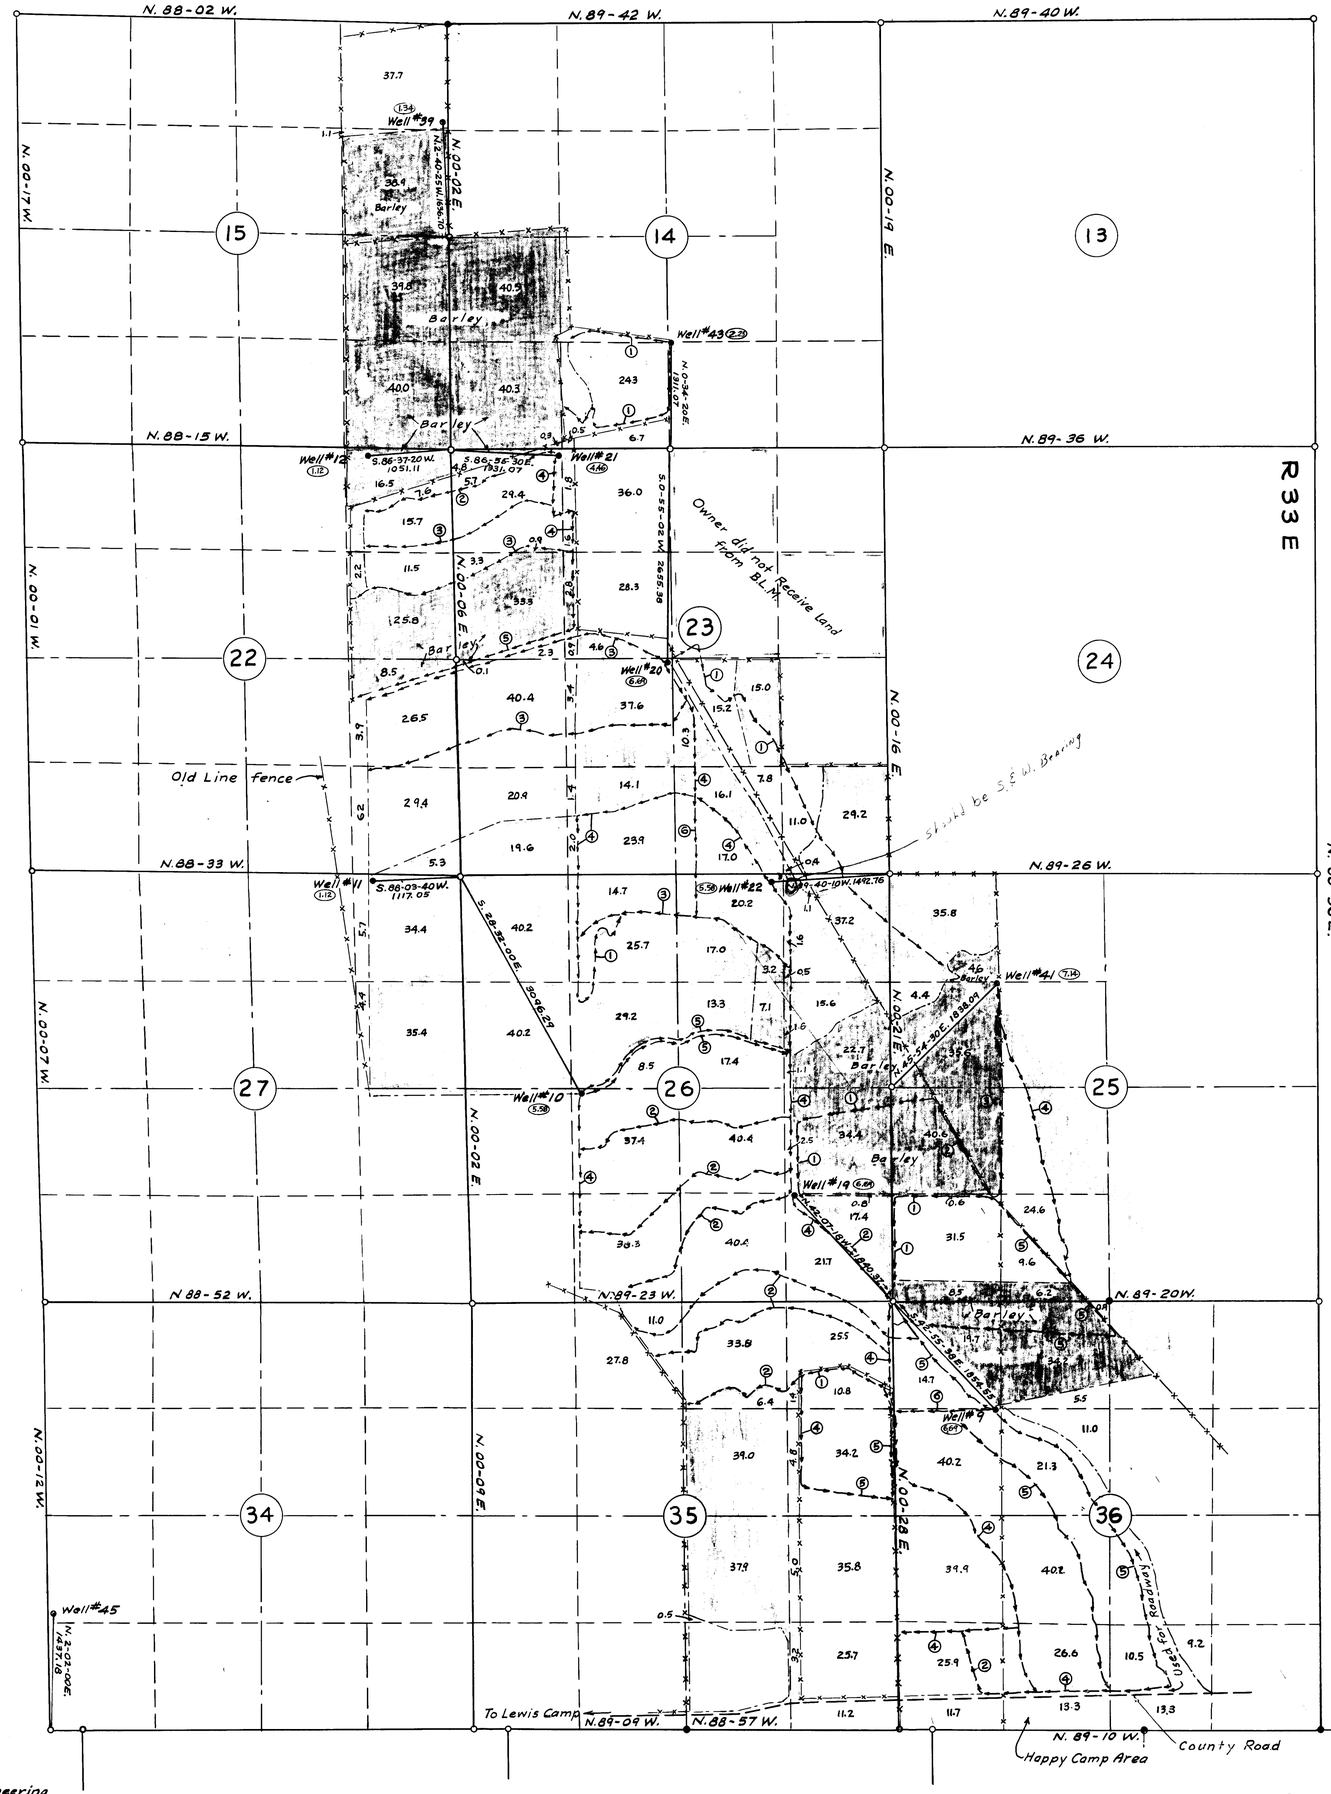

DITCH LEGEND

1. 3' wide 1½' deep "V"
2. 4' wide 2' deep "V"
3. 8' wide 2' deep "V"
4. 4' flat bottom 1½:1
5. 5' wide 2' deep "V"
6. 3' flat bottom vertical sides
7. 2' flat bottom 1:1
8. 3' flat bottom 1:1
9. 7' flat bottom 1:1
10. 5' flat bottom vertical sides
11. 9' wide 2½' deep "V"
12. 2' flat bottom 1½:1
13. 15' flat bottom Dike both sides

COLOR LEGEND

- Sage Brush
- Plowed Field - Crop indicated are planned seeding by owner.
- Wheat Grass
- Alfalfa
- Wheat
- Oats
- Flood checks - For flood irrigation

16369
16589
16590
16816
17039
17102
17104
17392
21324

CERTIFICATE NO. 73 97 ISSUED 7-27-70

GENERAL NOTES

1. Basis of Bearings are G.L.O. official plats of Resurvey.
2. ● Section Corners shown thus are found G.L.O. brass caps.
3. Red ties are field ties as per previous survey.
4. (5.18) Numbers shown thus are Well capacities in cu.ft./sec. Well capacities shown are from owners report and well drillers logs on file at Rio King Ranch Office or 25 California St. San Francisco, California.

CERTIFICATE NO. ISSUED

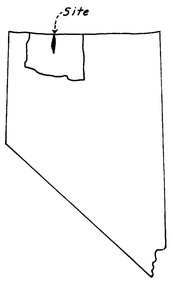

SCALE: 1" = 1000'

0 250 500 1000 2000 3000

FILED
May 19, 1965

Prepared by -
Longfield Engineering

RIO KING LAND & INVESTMENT CO. SHEET No 2

85911 85130 80897 80539 65274 T 16369