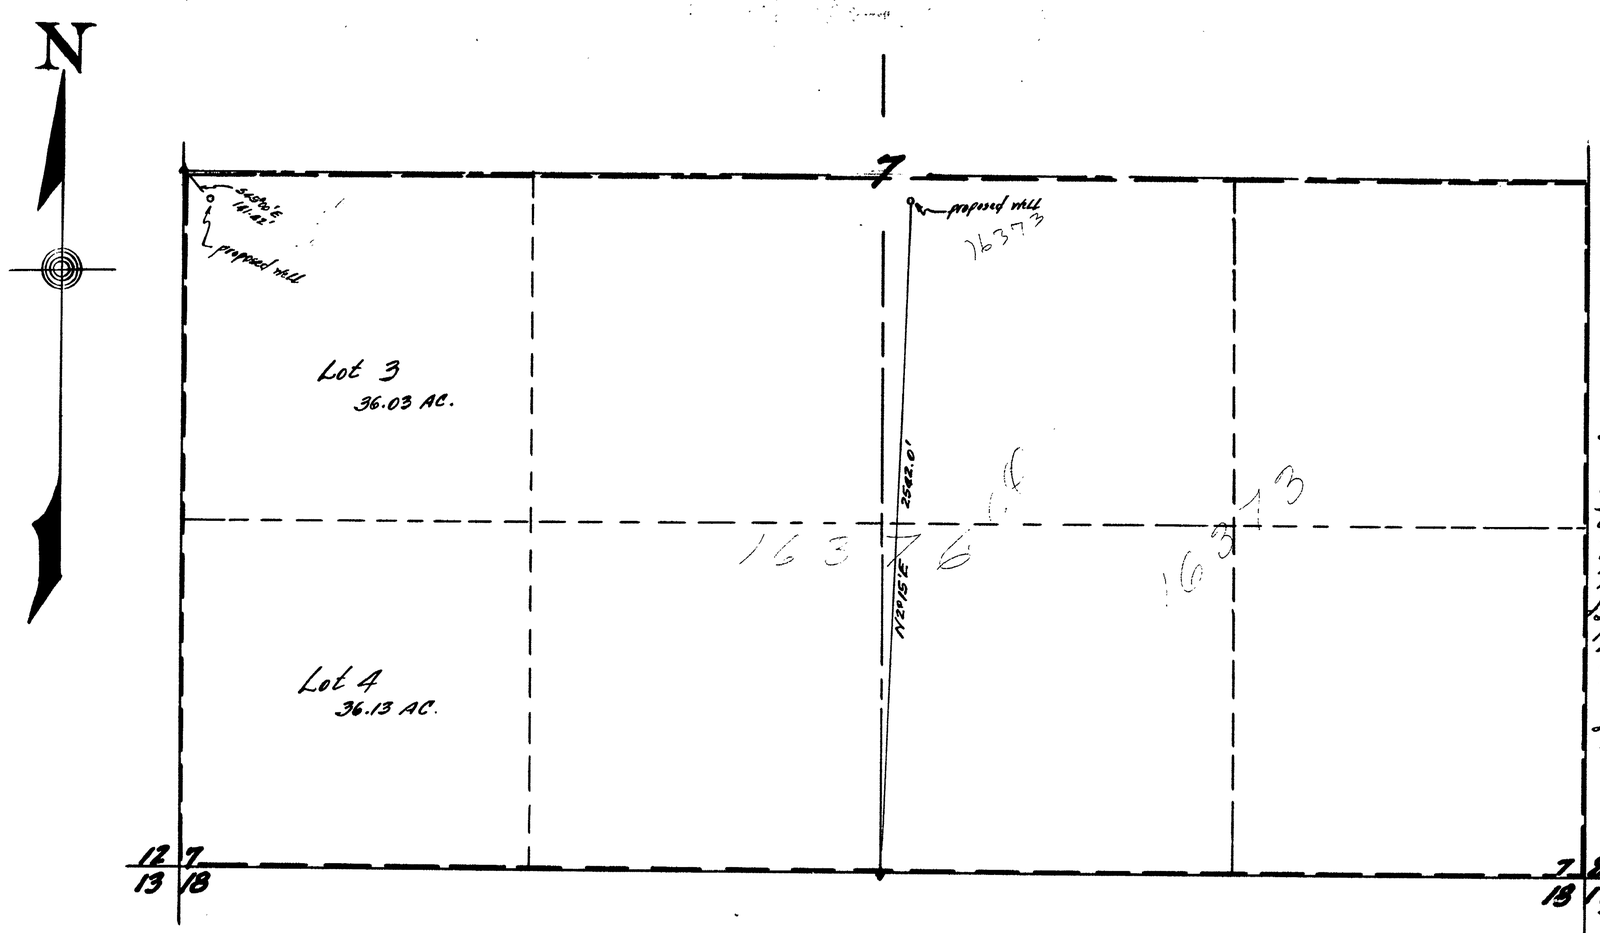

T. 44 N., R. 34 E., M.D.B.&M.

STATE OF NEVADA
COUNTY OF HUMBOLDT } S.S.

I, Richard M. Black being first duly sworn depose and say that this map consisting of one sheet, has been correctly drawn to the designated scale from field notes of a survey made by me between the 1st day of May and the 14th day of May, 1957. That it truly and correctly presents the proposed location and extent of the works used to divert water from the underground in Humboldt County, by NORMA J. SCOTT for irrigation purposes. That the proposed point of diversion, the approximate location and size of the diverting channel, all reservoirs or basins, the location and names of all other works which will cross or connect with the proposed works, and the boundary of all lands sharing by no more sub-divisions the areas proposed to be irrigated are fully and correctly designated thereon.

Richard M. Black
STATE WATER RIGHT SURVEYOR

Subscribed and sworn to before me this 15th day of May, 1957.

Notary Public in and for Humboldt County, Nevada
My Comm. Exp. Feb. 8, 1957

SCALE: 1-IN = 300 FT.
0 100 200 300 400 500 1000 1500 FT.

FILED
MAY 28 1957
STATE ENGINEER'S OFFICE

OFFICE
STATE ENGINEER
1957 MAY 28 PM 3 37

MAP
TO ACCOMPANY APPLICATION
TO APPROPRIATE WATER
FOR IRRIGATION BY~
NORMA J. SCOTT
FROM UNDERGROUND

Filed Under 16373-16376