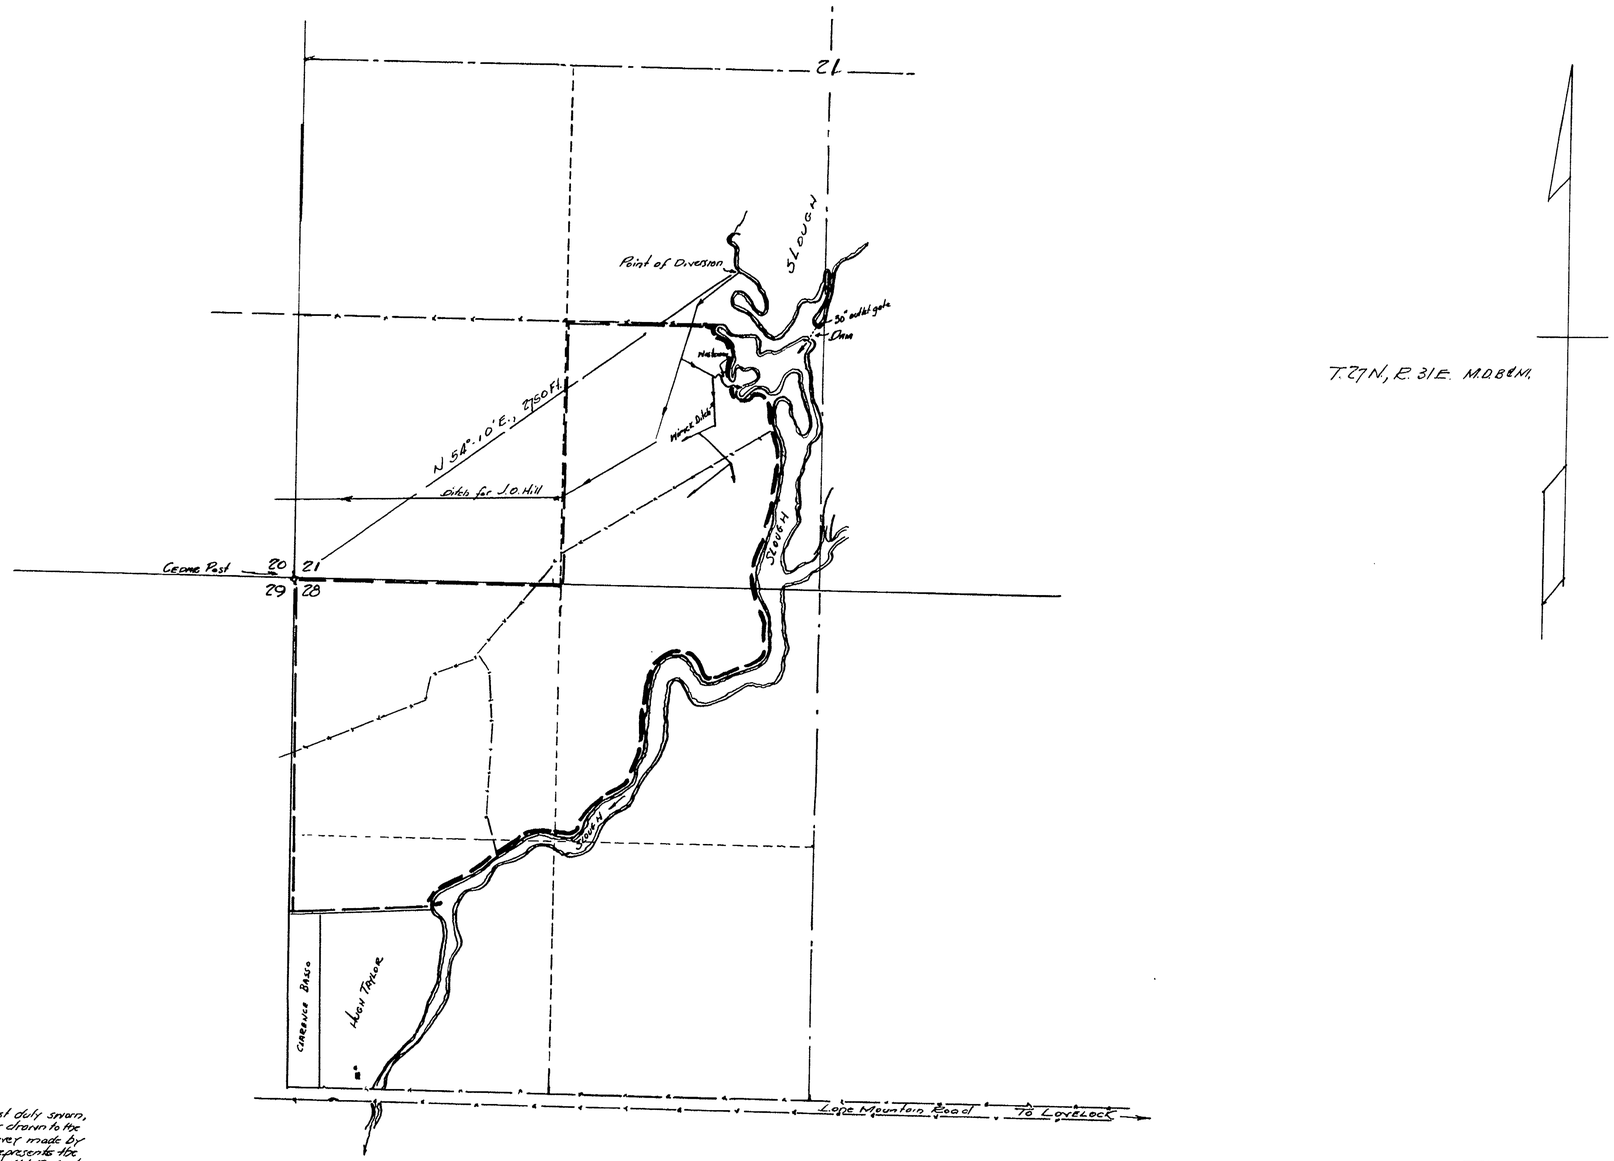

State of Nevada }ss
County of Pershing }

I, Robert S. Leighton, being first duly sworn, depose and say, that this map is correctly drawn to the designated scale from field notes of a survey made by me on Sept. 15 & 16, 1950 that it truly represents the works used by James P. & Lucille C. Wirick to divert water from a slough in Pershing County for irrigation use. All works crossed by and connected with said works are shown hereon.

State Water Right Surveyor

Subscribed and sworn before me this 5th day of May, 1955.

Notary Public in and for Pershing County, Nevada.

My commission expires June 8th 1959

FILED
MAY 12, 1955
STATE ENGINEER'S OFFICE

OFFICE STATE ENGINEER
MAY 12 55
RECEIVED AND

MAP TO ACCOMPANY APPLICATION TO APPROPRIATE WATER FOR IRRIGATION BY JAMES P. & LUCILLE C. WIRICK FROM A SLOUGH.

16380