N1/2 SE1/4, SEC. 29, T. 21 S. R. 61 E., M.D.B. & M.

POINT OF DIVERSION, NW1/4, SE 1/4

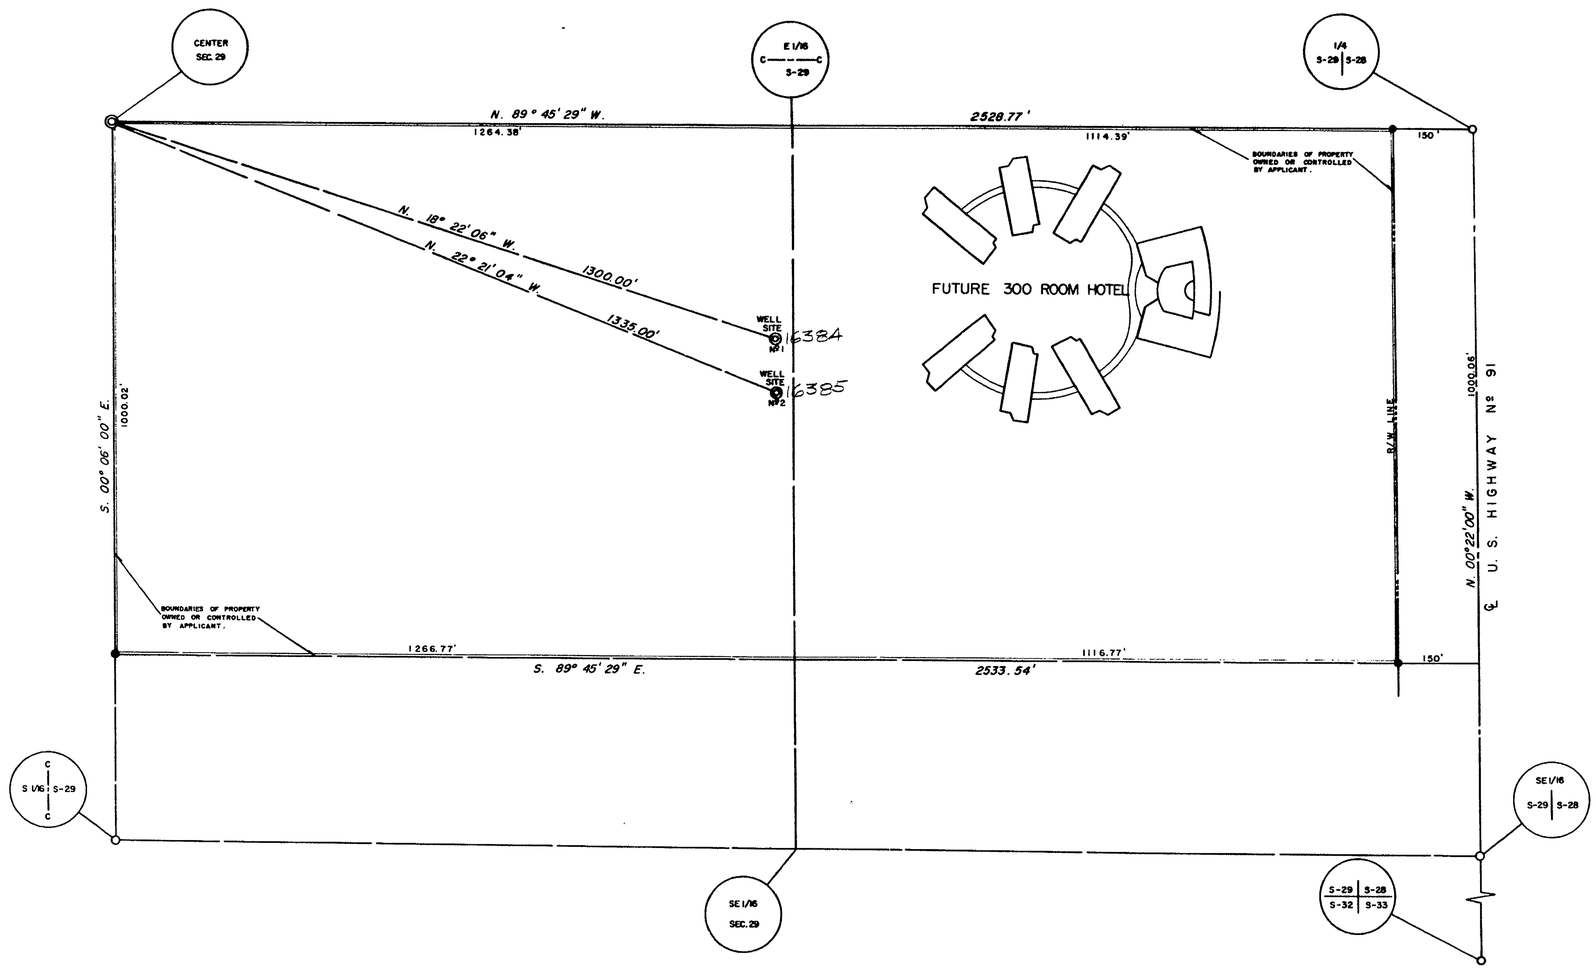

— LEGEND —

BASIS OF BEARING: (N. 0°22'00" W.) L. U.S. HIGHWAY No 91, (RECORDED)

SCALE IN FEET

0 150 300 450 600 750

STATE OF NEVADA }SS
COUNTY OF CLARK }

I, L.E. TYSON, BEING FIRST DULY SWORN, DEPOSE AND SAY THAT THIS MAP, CONSISTING OF ONE SHEET, HAS BEEN CORRECTLY DRAWN TO THE DESIGNATED SCALE FROM FIELD NOTES OF A SURVEY MADE UNDER MY SUPERVISION AND DIRECTION ON THE 4TH DAY OF APRIL, 1955, THAT IT TRULY AND CORRECTLY REPRESENTS THE PROPOSED LOCATION AND EXTENT OF THE WORKS USED TO DIVERT WATER FROM LAS VEGAS ARTESIAN BASIN, IN CLARK COUNTY, BY NATIONAL CORP. FOR QUASI-MUNICIPAL USE AND THE BOUNDARIES OF THE LANDS EMBODIED IN THE TRACT OWNED OR CONTROLLED BY THE APPLICANT, AND UPON WHICH IT IS PROPOSED TO USE THE WATER FOR, AND ARE FULLY AND CORRECTLY DESIGNATED THEREON.

L. E. Tyson
STATE WATER RIGHT SURVEYOR

SUBSCRIBED AND SWORN TO BEFORE ME THIS 6th DAY OF April, 1955

Helen Herr
NOTARY PUBLIC IN AND FOR CLARK COUNTY, NEVADA

MY COMMISSION EXPIRES Nov 12 1956

FILED
APR. 14, 1955
STATE ENGINEER'S OFFICE

OFFICE STATE ENGINEER
APR 14 '55
RECEIVED
AND

MAP TO ACCOMPANY
APPLICATION
FOR
QUASI-MUNICIPAL USE
BY
NATIONAL CORP.
FROM
LAS VEGAS ARTESIAN BASIN

See P.D. map for corrected bearings

16384-16385