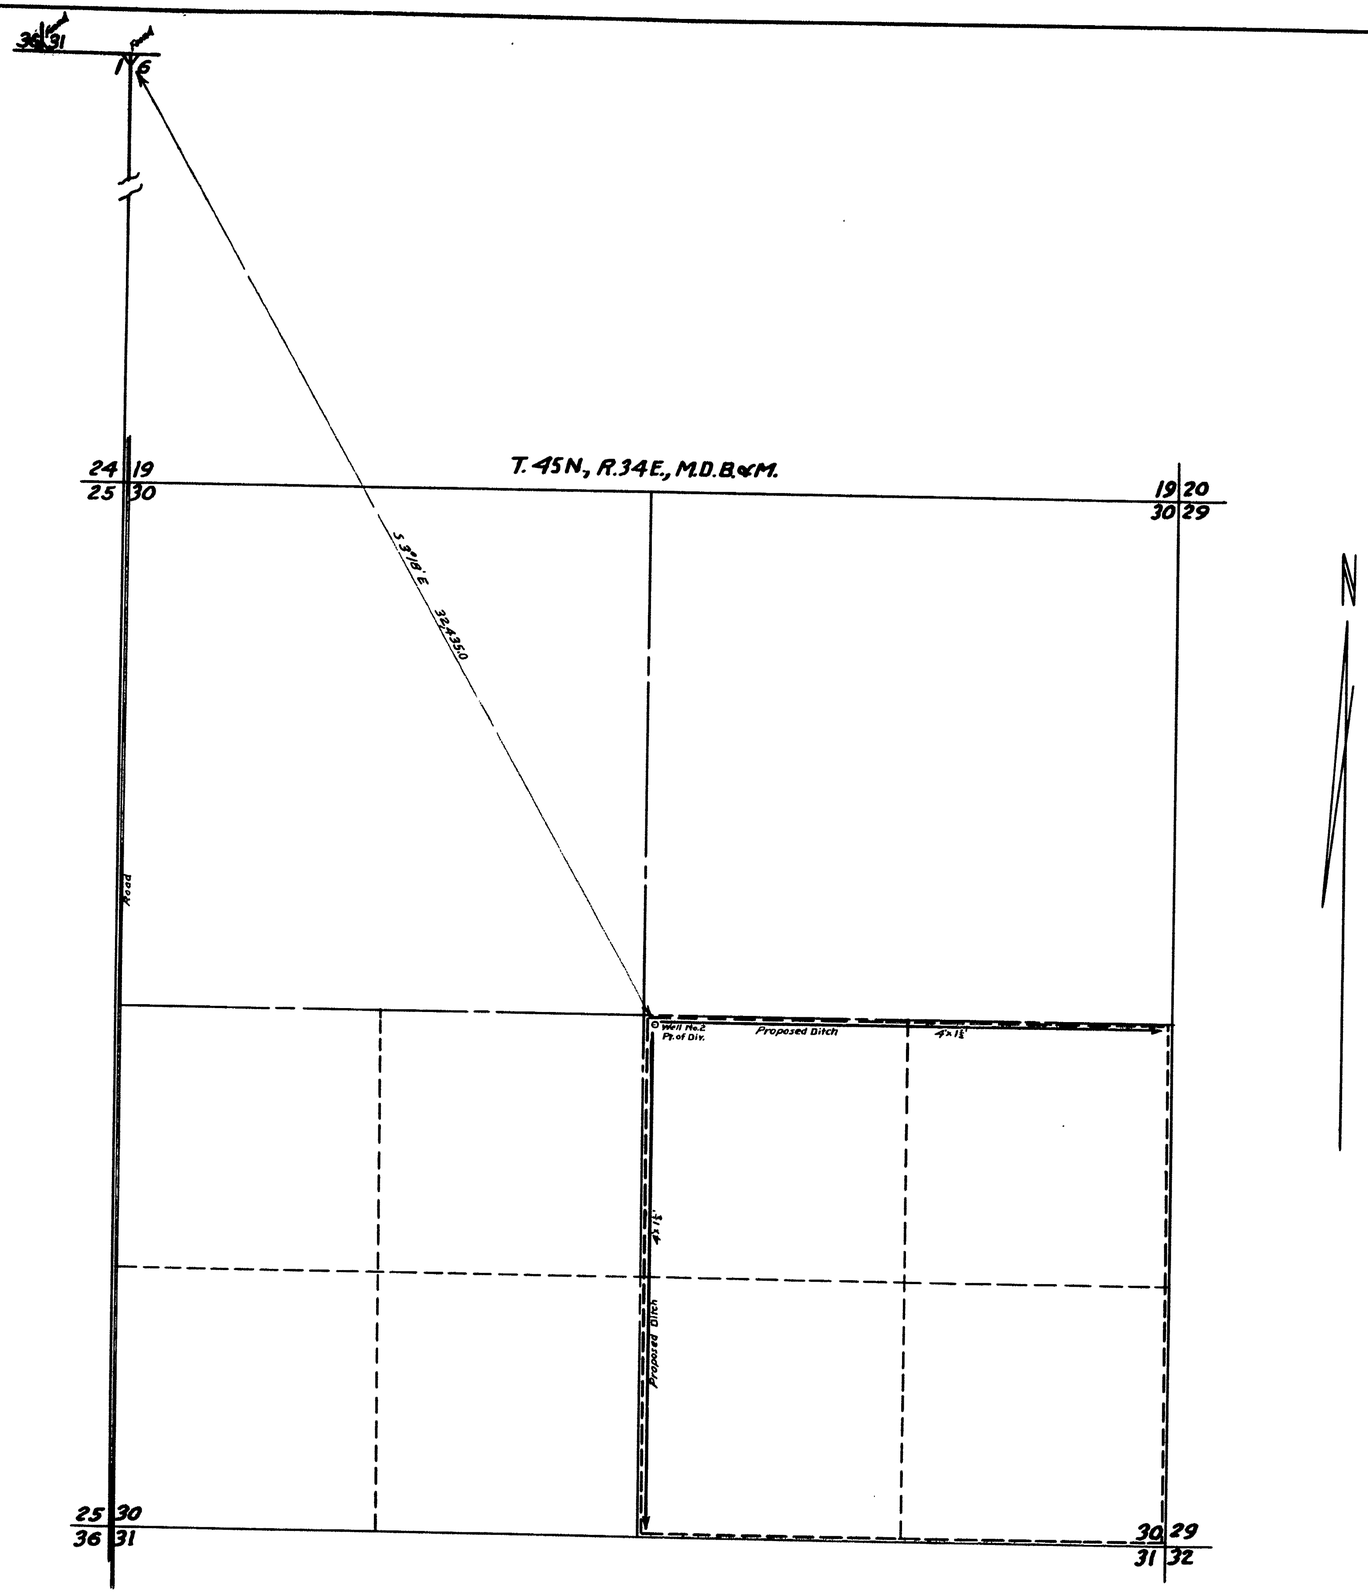

N

STATE OF NEVADA
COUNTY OF HUMBOLDT } ss

I, W.A. Wentz, being first duly sworn, depose and say that this map, consisting of one sheet, has been correctly drawn to the designated scale from field notes of a survey made by me on the 18th day of December, 1956; that it truly and correctly represents the proposed location and extent of the works used to divert water from underground, in Humboldt County, by James B. Scott, for irrigation purposes. That the proposed point of diversion, the approximate location and size of the diverting channel, all reservoirs or basins, the location and names of all other works, and the boundary of all lands, showing by 40-acre subdivisions the areas proposed to be irrigated, are fully and correctly designated thereon.

W.A. Wentz
STATE WATER RIGHT SURVEYOR

Subscribed and sworn to before me this 11th day of January, 1957

Grace W. Bell
COUNTY CLERK-HUMBOLDT COUNTY

Scale 1 in. = 400 ft.

100 0 200 400 600 800 1000 1200 1400

JAN 14 1958

MAP

TO ACCOMPANY APPLICATION TO APPROPRIATE WATER FOR IRRIGATION BY JAMES B. SCOTT FROM UNDERGROUND

W.A. Wentz - Civil Eng'r. R.P.E. No. 58 1-5-57

16387 16387