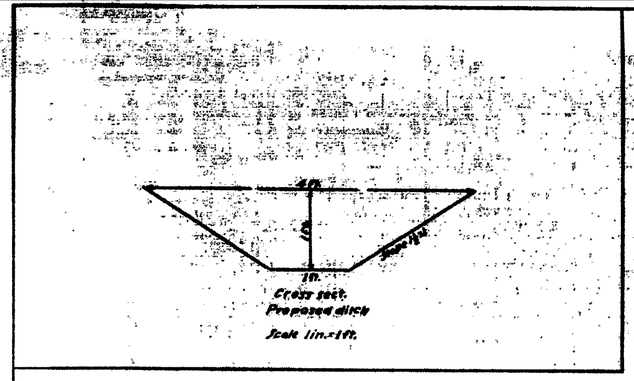

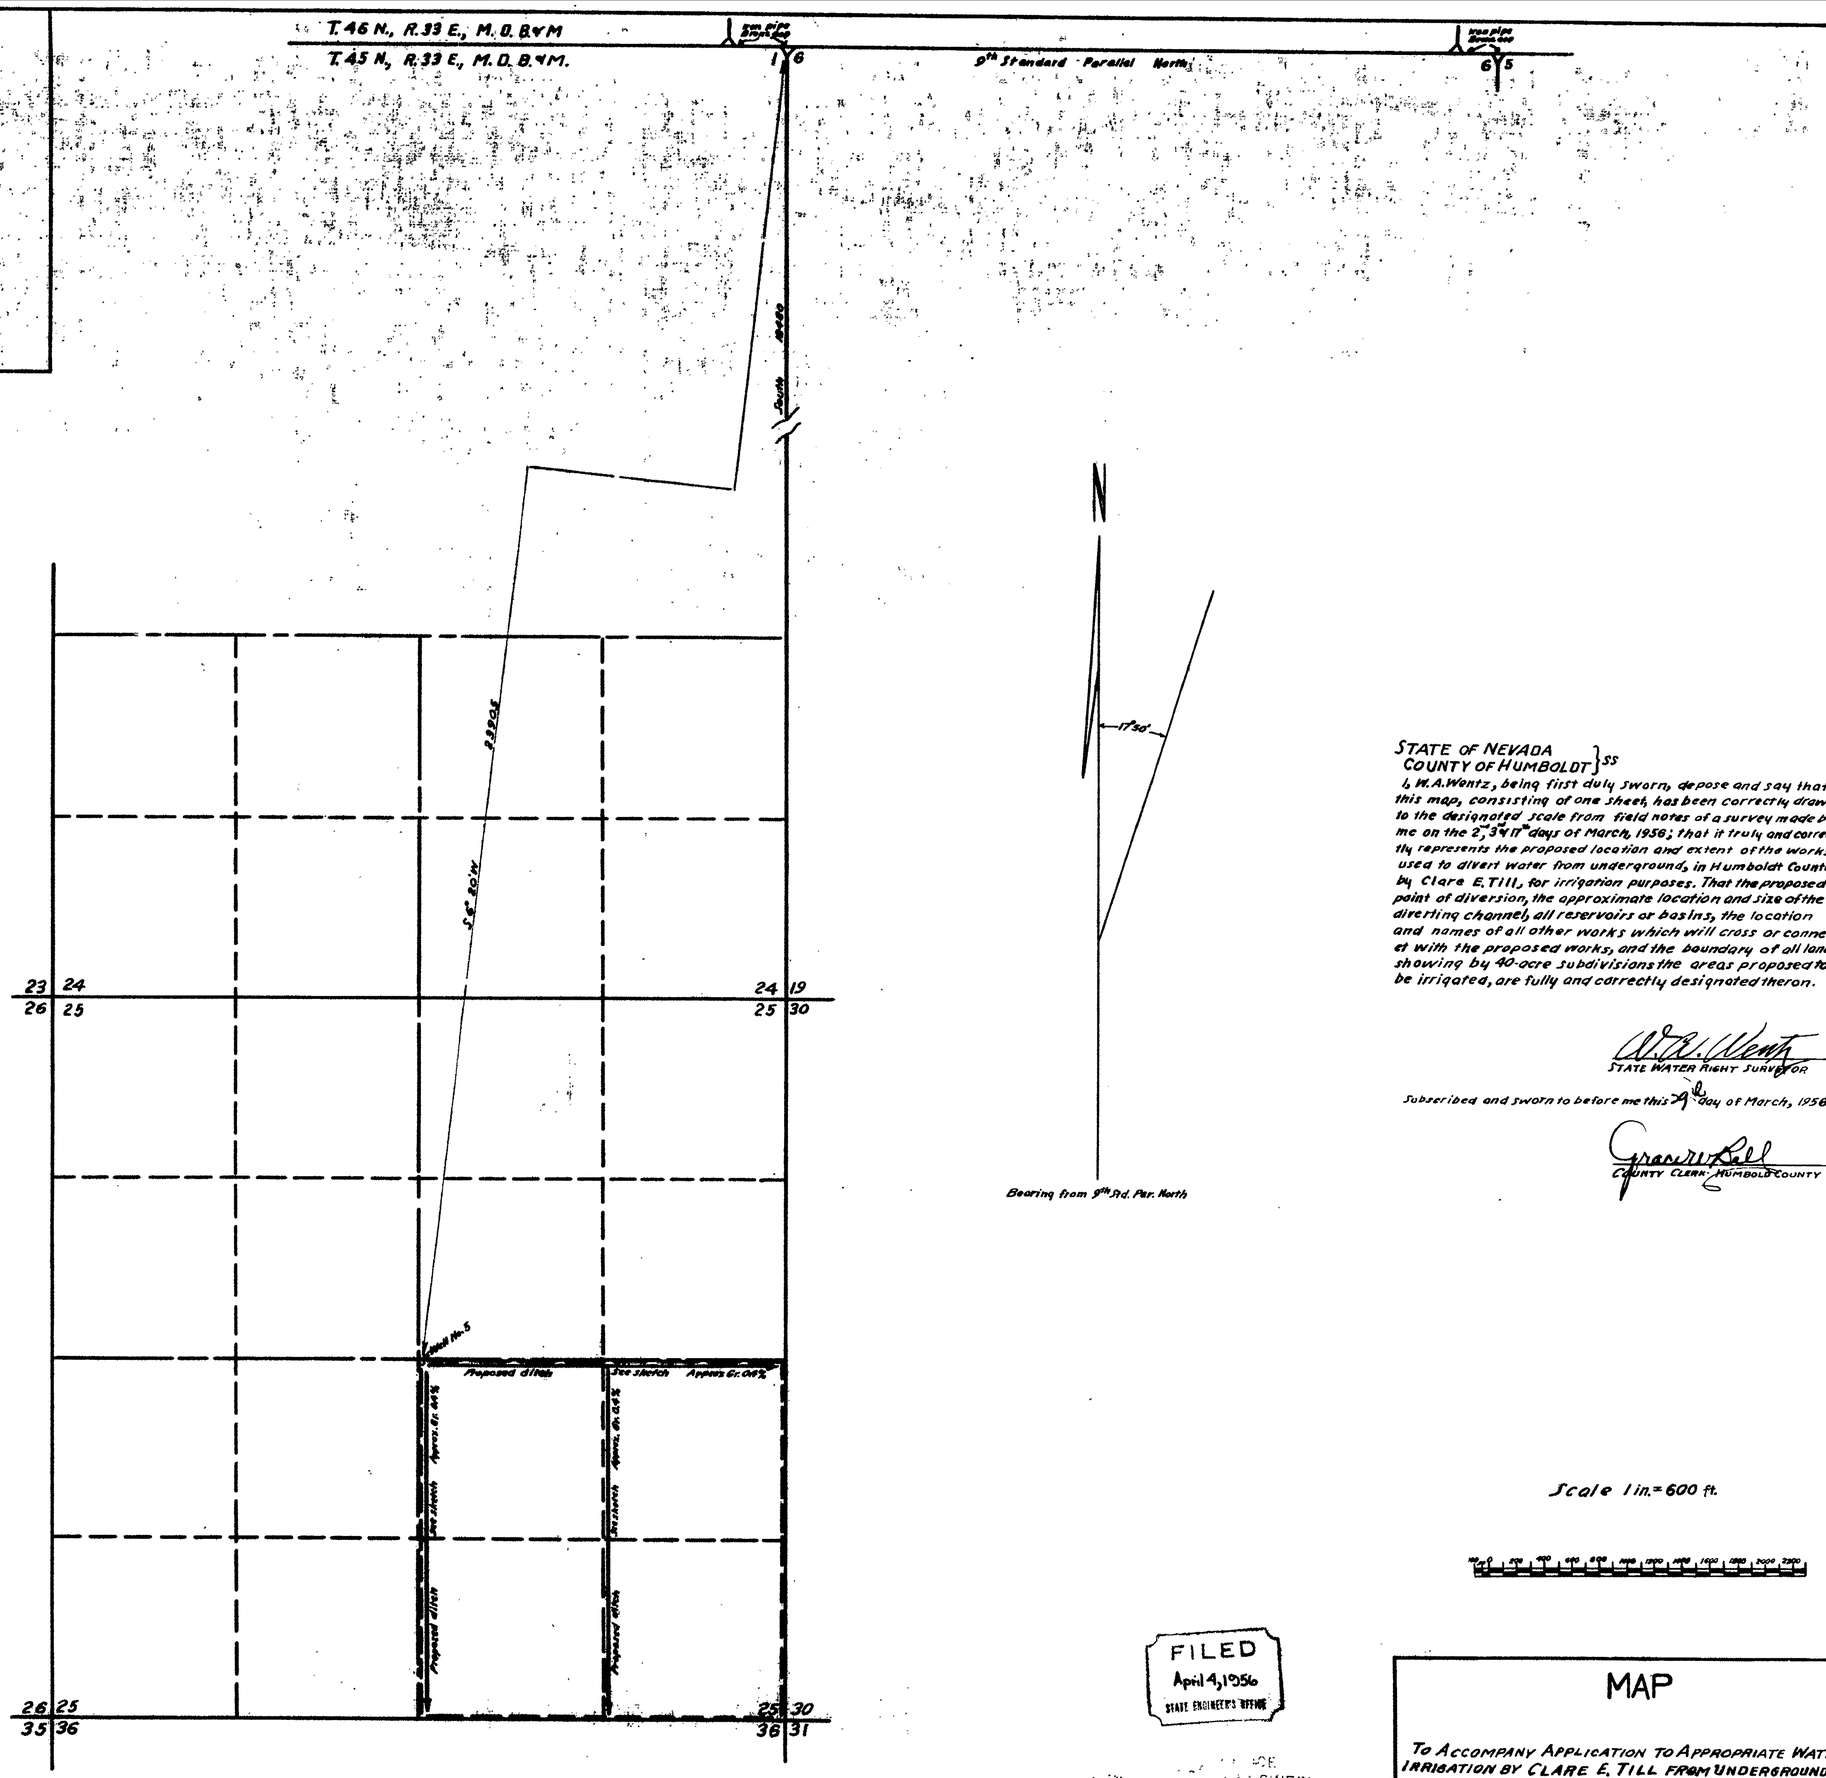

STATE OF NEVADA
COUNTY OF HUMBOLDT } SS

I, W. A. Wentz, being first duly sworn, depose and say that this map, consisting of one sheet, has been correctly drawn to the designated scale from field notes of a survey made by me on the 2nd, 3rd & 11th days of March, 1956; that it truly and correctly represents the proposed location and extent of the works used to divert water from underground, in Humboldt County, by Clare E. Till, for irrigation purposes. That the proposed point of diversion, the approximate location and size of the diverting channel, all reservoirs or basins, the location and names of all other works which will cross or connect with the proposed works, and the boundary of all lands, showing by 40-acre subdivisions the areas proposed to be irrigated, are fully and correctly designated theron.

W. A. Wentz
STATE WATER RIGHT SURVEYOR

Subscribed and sworn to before me this 29th day of March, 1956

Grace M. Bell
COUNTY CLERK, HUMBOLDT COUNTY

Scale 1 in. = 600 ft.

FILED
April 4, 1956
STATE ENGINEER'S OFFICE

STATE ENGINEER
1956 APR 4 AM 10 31

MAP

To Accompany Application to Appropriate Water for Irrigation by Clare E. Till from Underground

W. A. Wentz - Civil Engr. R.P.E. No. 58 3-25-56

19428 16393 File Under