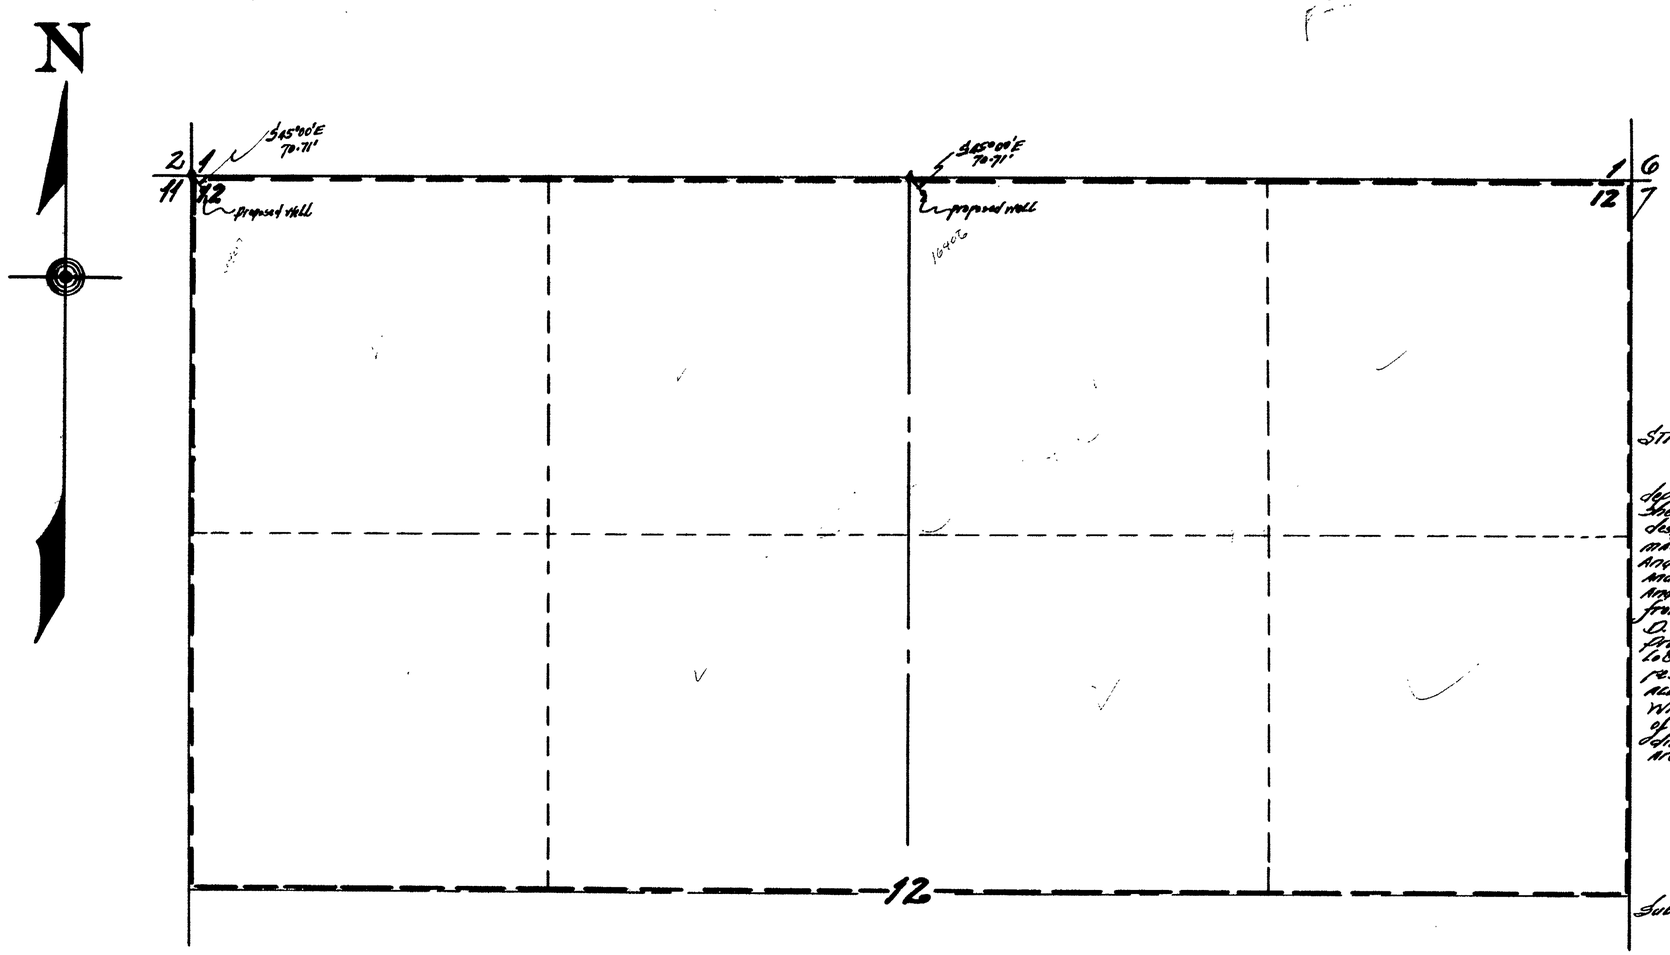

T.44N, R.33E, M.D.B.&M.

STATE OF NEVADA
COUNTY OF HUMBOLDT } S.S.

I, Richard M. Black, being first duly sworn, depose and say that this map, consisting of one sheet, has been correctly drawn to the designated scale from field notes of a survey made by me between the 20th day of April and the 1st day of May, 1957; that it truly and correctly represents the proposed location and extent of the ground to be irrigated from underground in Humboldt County, by Homer D. Tyler for irrigation purposes. That the proposed point of diversion, the approximate location and size of the diverting channel, all reservoirs or basins, the location and names of all other works which will cross or connect with the proposed works, and the boundary of all lands, showing by 40-acre subdivisions the areas proposed to be irrigated are fully and correctly designated thereon.

Richard M. Black
STATE WATER RIGHT SURVEYOR

Subscribed and sworn to before me this day of June, 1957.

Notary Public in and for Humboldt County Nevada
My Comm. Exp.

SCALE: 1 in = 300 FT.

0 100 200 300 400 500 1000 1500 FEET

RECEIVED
JUL 5 1957
STATE ENGINEER'S OFF.

FILED
JUL 5 1957
STATE ENGINEER'S OFFICE

MAP
TO ACCOMPANY APPLICATION
TO APPROPRIATE WATER
FOR IRRIGATION BY
HOMER D. TYLER
FROM UNDERGROUND

Place In → 16405 - 16407