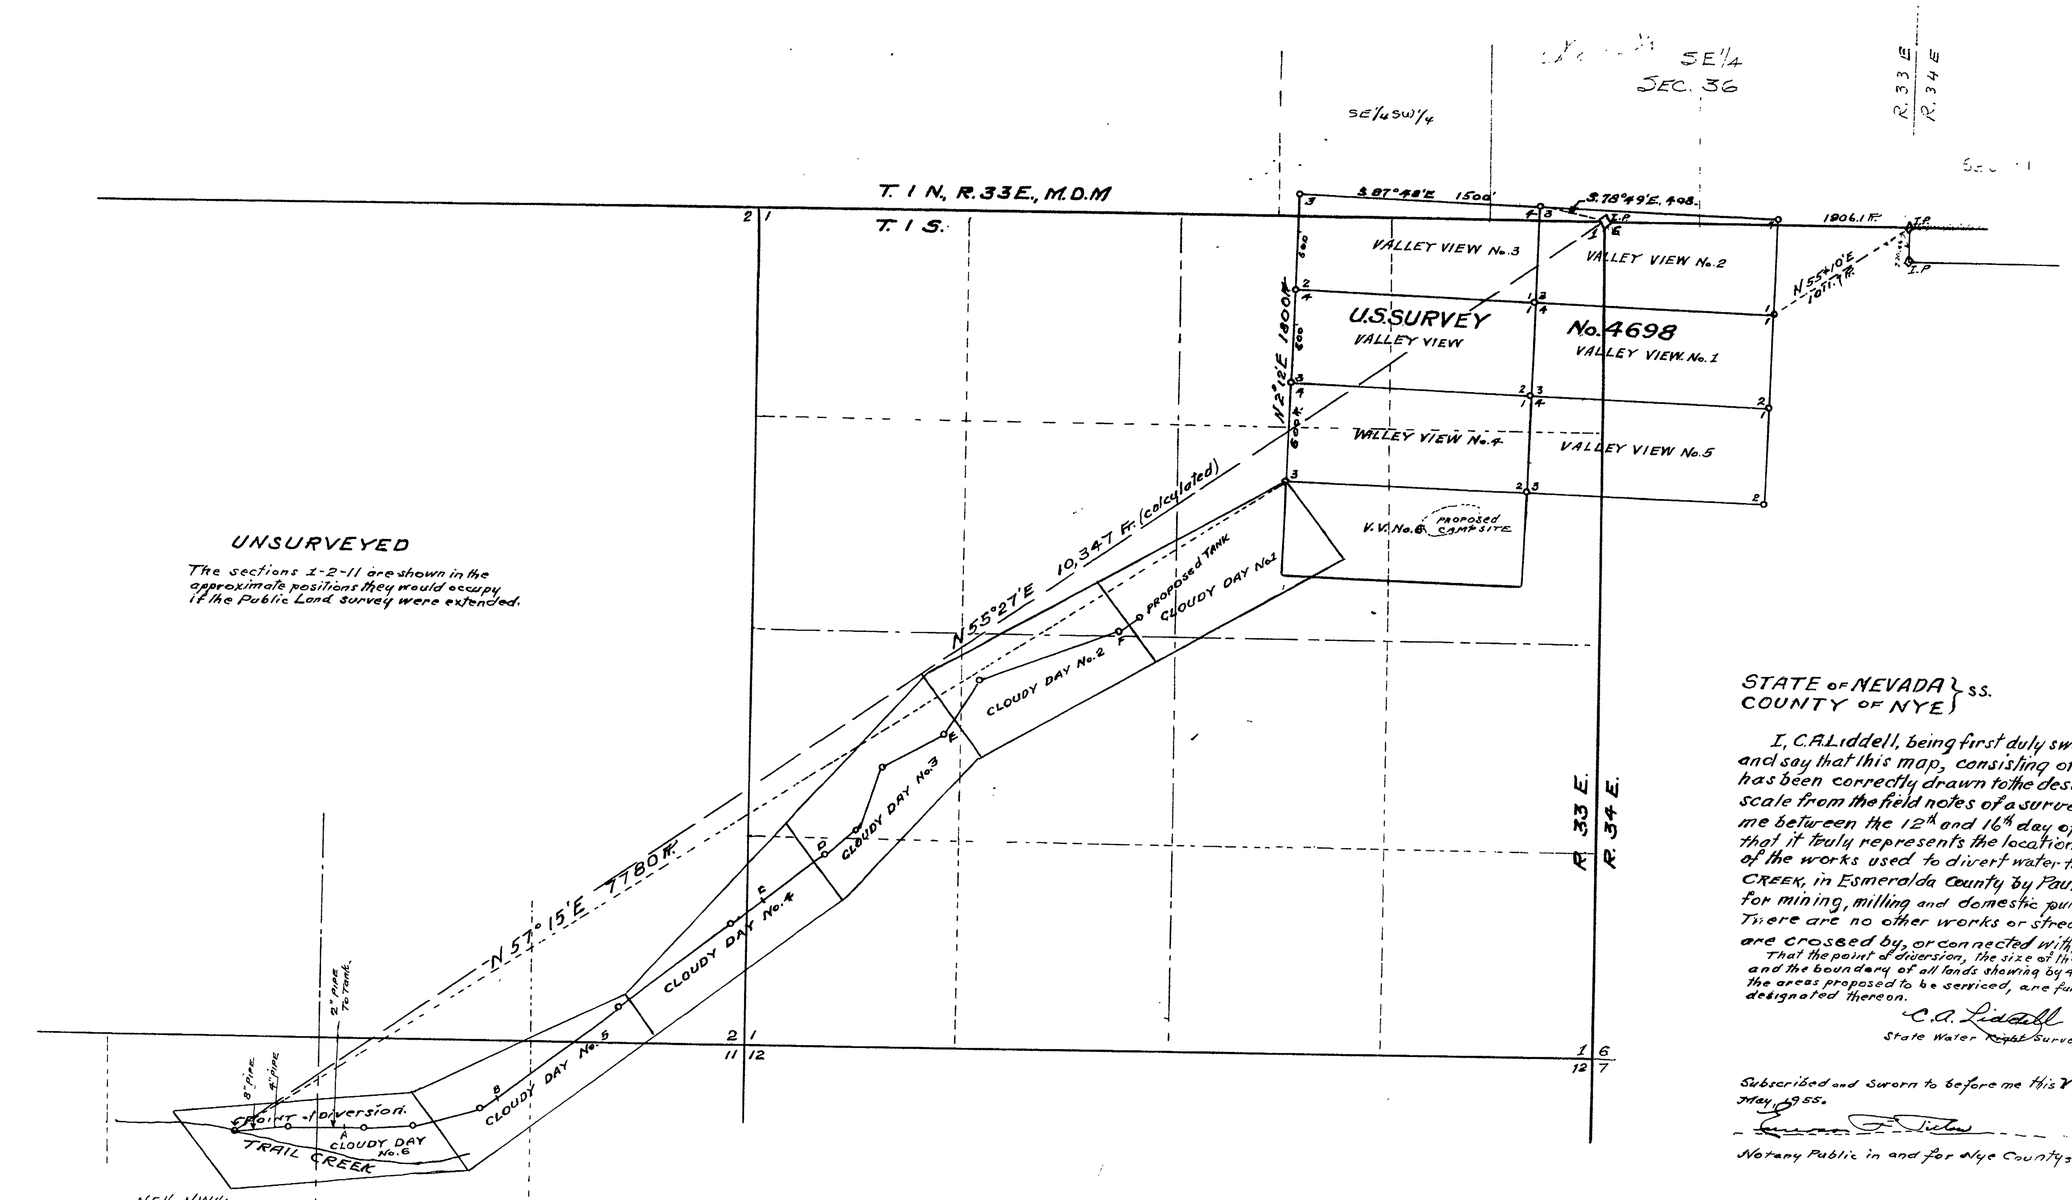

STATE OF NEVADA } SS.
COUNTY OF NYE }

I, C.A. Liddell, being first duly sworn, depose and say that this map, consisting of one sheet, has been correctly drawn to the designated scale from the field notes of a survey made by me between the 12th and 16th day of May, 1955; that it truly represents the location and extent of the works used to divert water from Trail CREEK, in Esmeralda County by Paul Kollsman for mining, milling and domestic purposes. There are no other works or streams which are crossed by, or connected with, said works.

That the point of diversion, the size of the diverting pipe and the boundary of all lands showing by 40 acre subdivisions the areas proposed to be serviced, are fully and correctly designated thereon.

C.A. Liddell
State Water ~~Right~~ Surveyor

Subscribed and Sworn to before me this 23 day of May 1955.

Notary Public in and for Nye County, Nevada.

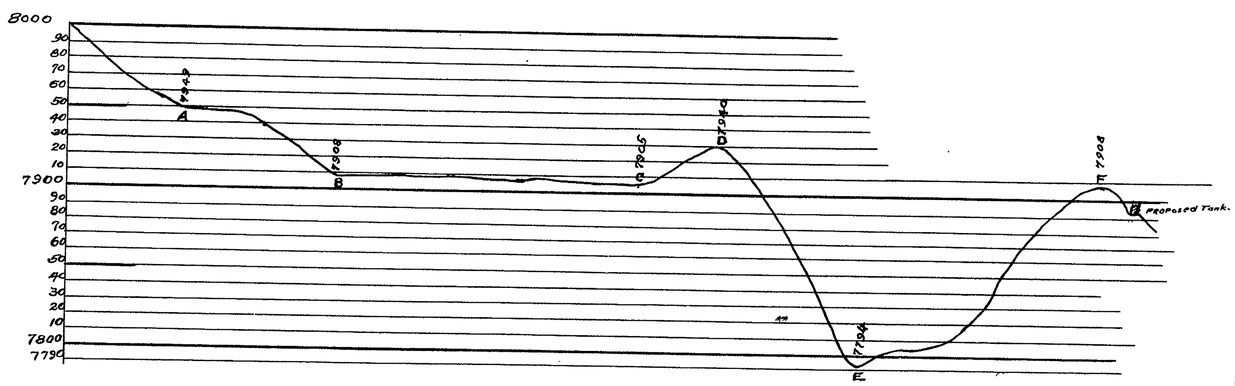

PROFILE of PIPE LINE
SCALES
HORIZONTAL 1 in. = 500 Ft.
VERTICAL 1 in. = 100 Ft.

SCALES
HORIZONTAL 1 IN. = 500 FT.
VERTICAL 1 IN. = 100 FT.

FILED
June 2, 1955
STATE ENGINEER'S OFFICE

MAP
TO
ACCOMPANY APPLICATION
TO
APPROPRIATE WATER
FOR
MINING, MILLING and DOMESTIC USE
BY
PAUL KOLLSMAN
FROM
TRAIL CREEK
ESMERALDA COUNTY

17175 — CERTIFICATE No. 5175 ISSUED Aug. 14, 1961
16424 CERTIFICATE No. 4864 ISSUED Mar 3 1959
17176 CERTIFICATE No. 4865 ISSUED Mar 3 1959

17175-17176 -16424 File Under 16424