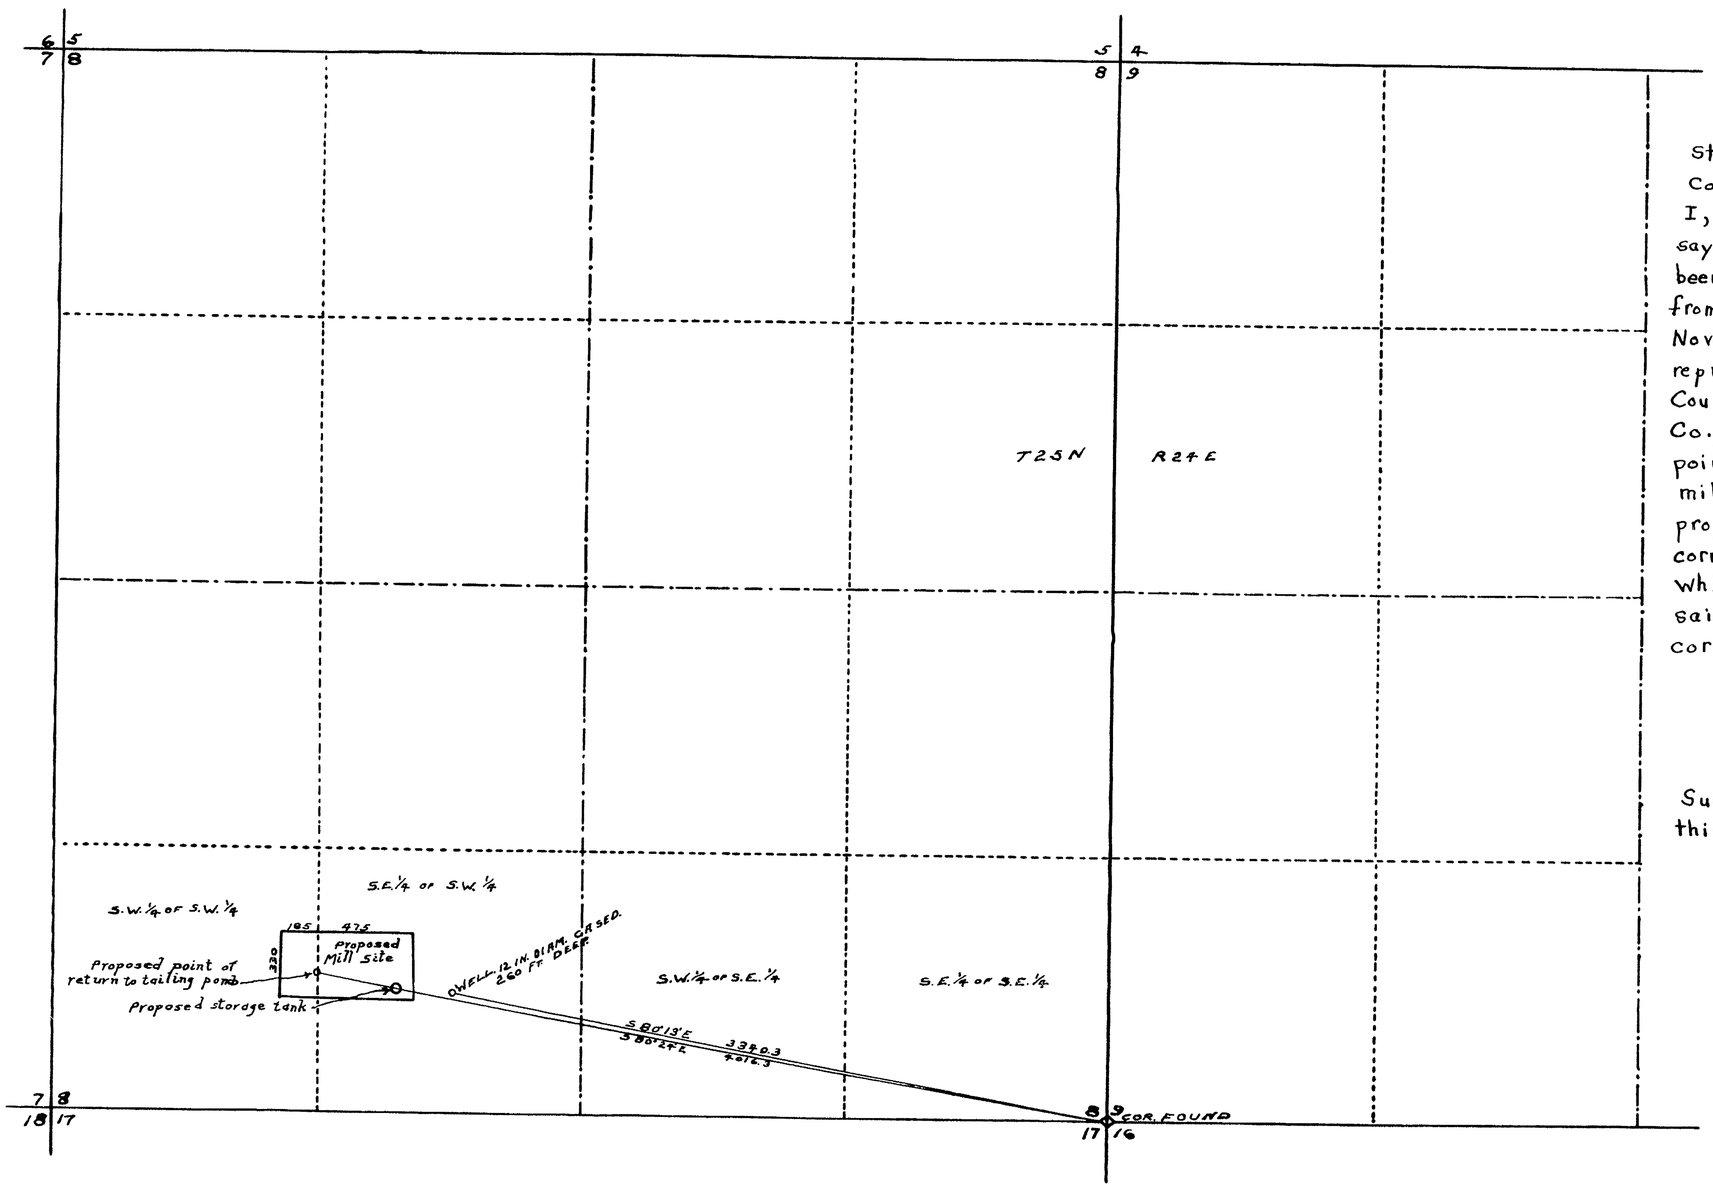

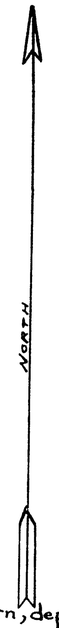

State of Nevada
County of Lyon

I, W. A. Pray, being first duly sworn, depose and say that this map consisting of one sheet, has been correctly drawn to the designated scale from field notes made by me on the 15th day November 1943, that it truly and correctly represents the location of a well, in Pershing County to be used by the B.J.V. Mining Co., Inc., for milling purposes. That the point of diversion, the location of proposed millsite, proposed storage tank and proposed point of return are fully and correctly designated and all streams which are crossed by or connected with said proposed works, are fully and correctly designated hereon.

W. A. Pray
State Water Right Surveyor

Subscribed and sworn to before me this 14. day of May, 1955

Notary Public in and for Washoe County Nevada
Comission Expires Feb. 10, 1958

SCALE 1 IN. = 400 FT.

0 100 200 300 400 500 1000 1500 FEET

FILED
MAY 17, 1955
STATE ENGINEER'S OFFICE

OFFICE RECEIVED
MAY 17 '55

MAP TO ACCOMPANY
APPLICATION
TO APPROPRIATE WATER
FOR
MILLING
BY
B.J.V. MINING CO. INC.
FROM
A WELL

16436