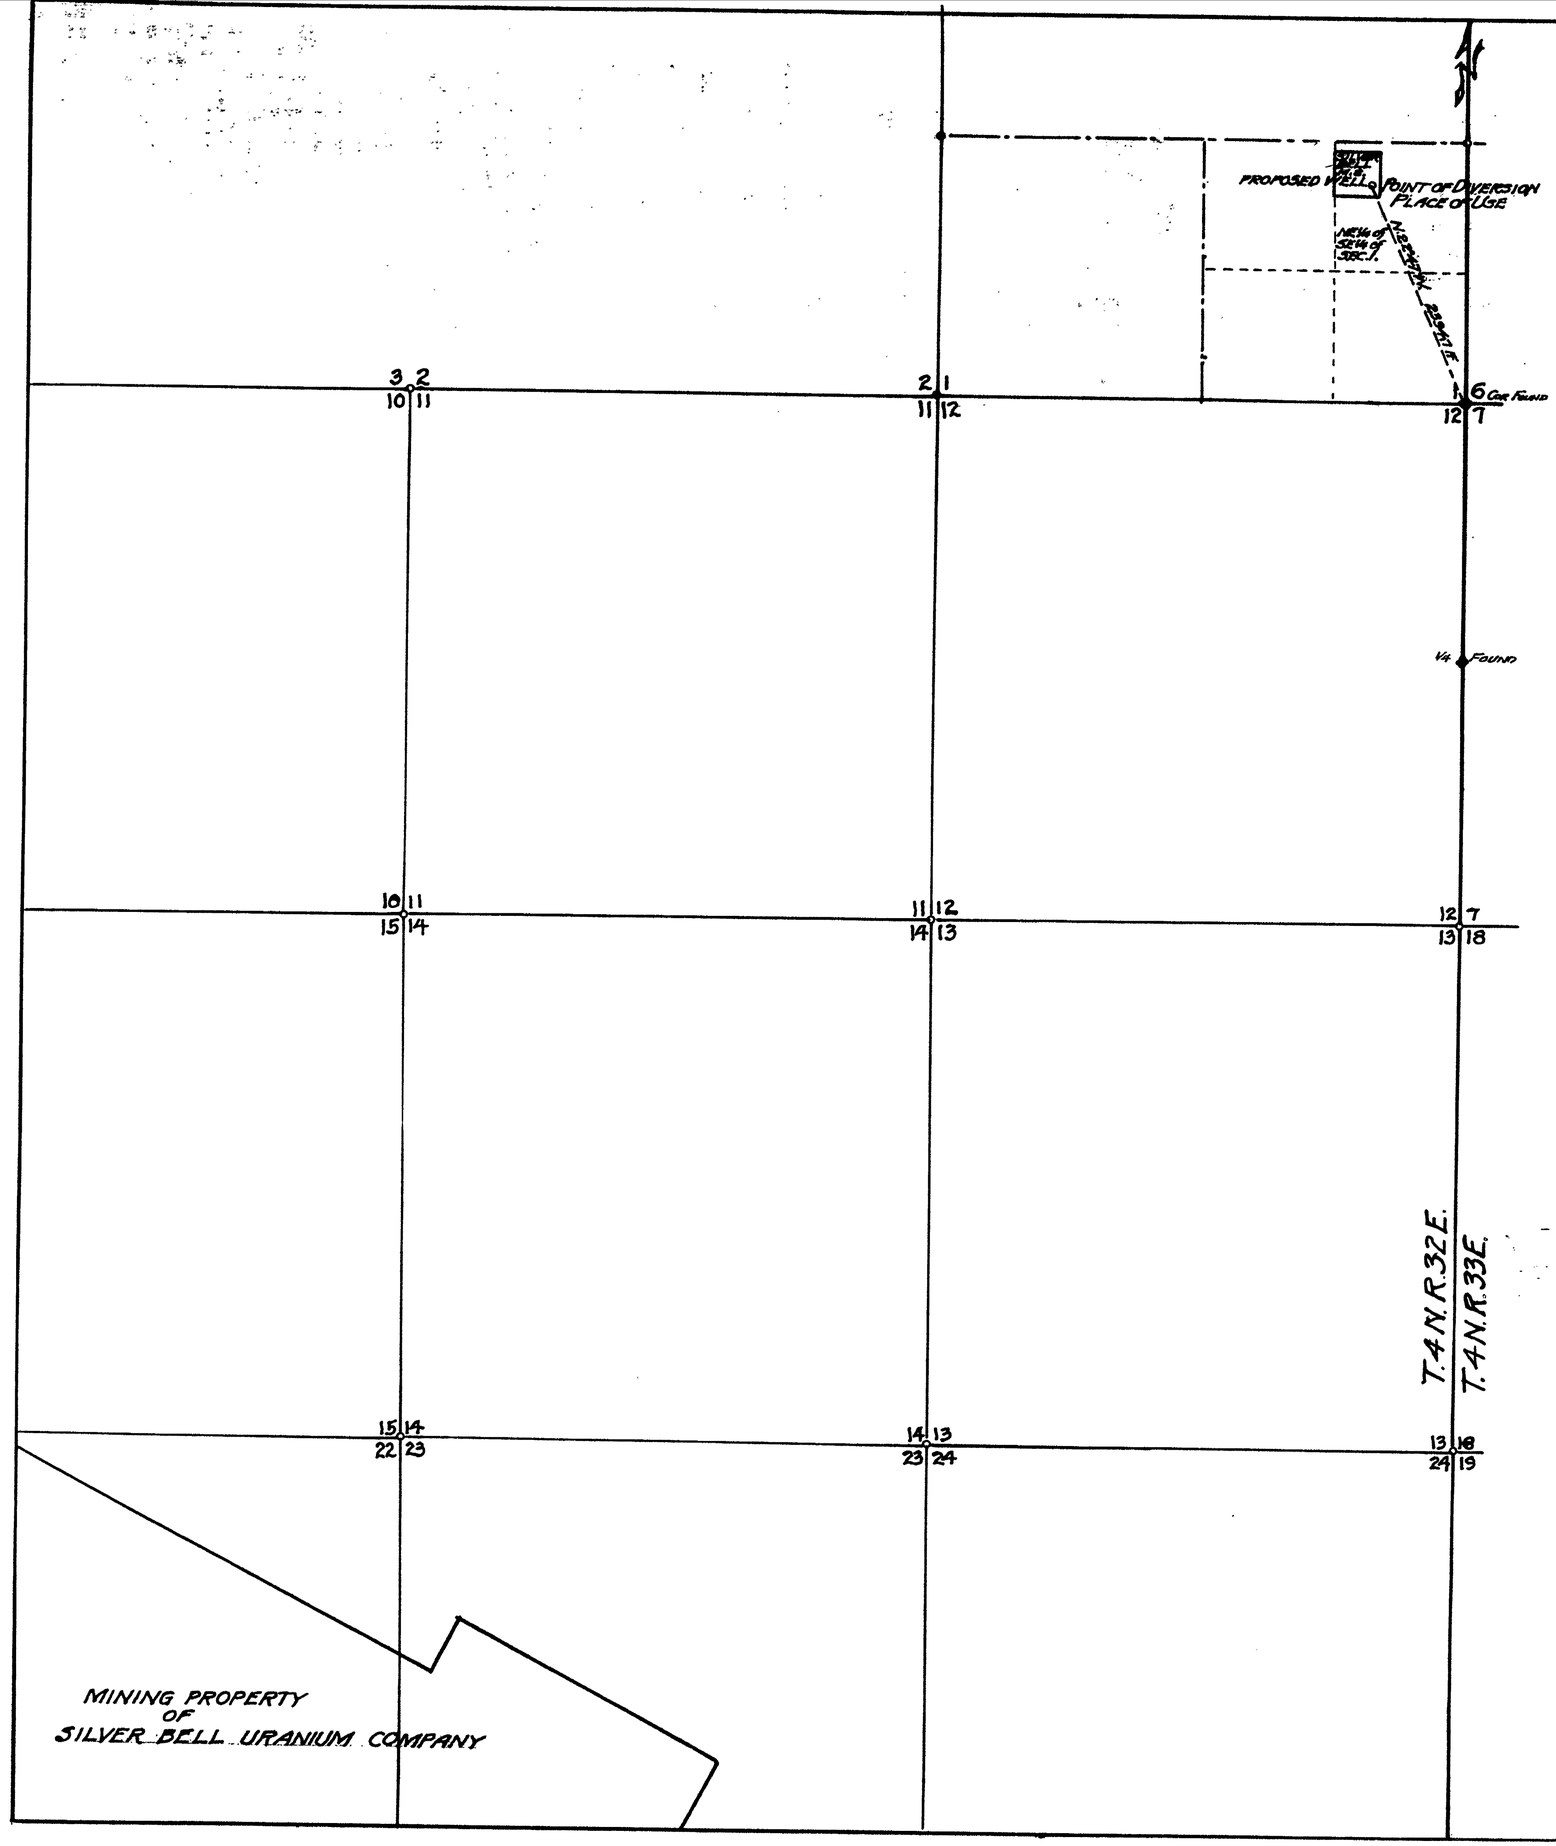

State of Nevada }
County of Mineral } ss.

I, L.B. Spencer, being duly sworn, depose and say that this map has been correctly drawn to the designated scale from the field notes of a survey made by me April 27th-28th 1955. That it truly and correctly shows the extent of the proposed works used to divert the water from Underground Source in Mineral County, for Mining and Milling Purposes by Silver Bell Uranium Company. That the Point of Diversion, well, and the Place of Use and all other works are fully and correctly shown hereon.

L.B. Spencer
State Water-Right Surveyor.

Subscribed and sworn to before me this 30 day of May, 1955.

L. L. Cornelius
Notary Public in and for Mineral County, Nevada

SCALE IN FEET
0 200 400 800 1600 2400 3200 4000

FILED
MAY 5, 1955
STATE ENGINEER'S OFFICE

OFFICE
STATE ENGINEER
MAY 25 55
RECEIVED
AM 5

MAP

To Accompany Application To Appropriate Water For Mining & Milling Purposes By Silver Bell Uranium Company From Underground Source In Mineral County, Nevada.

Scale 1"=800ft. Surveyed Apr. 27-28, 1955

By L.B. Spencer
State Water-Right Surveyor
Mina, Nevada.

16437