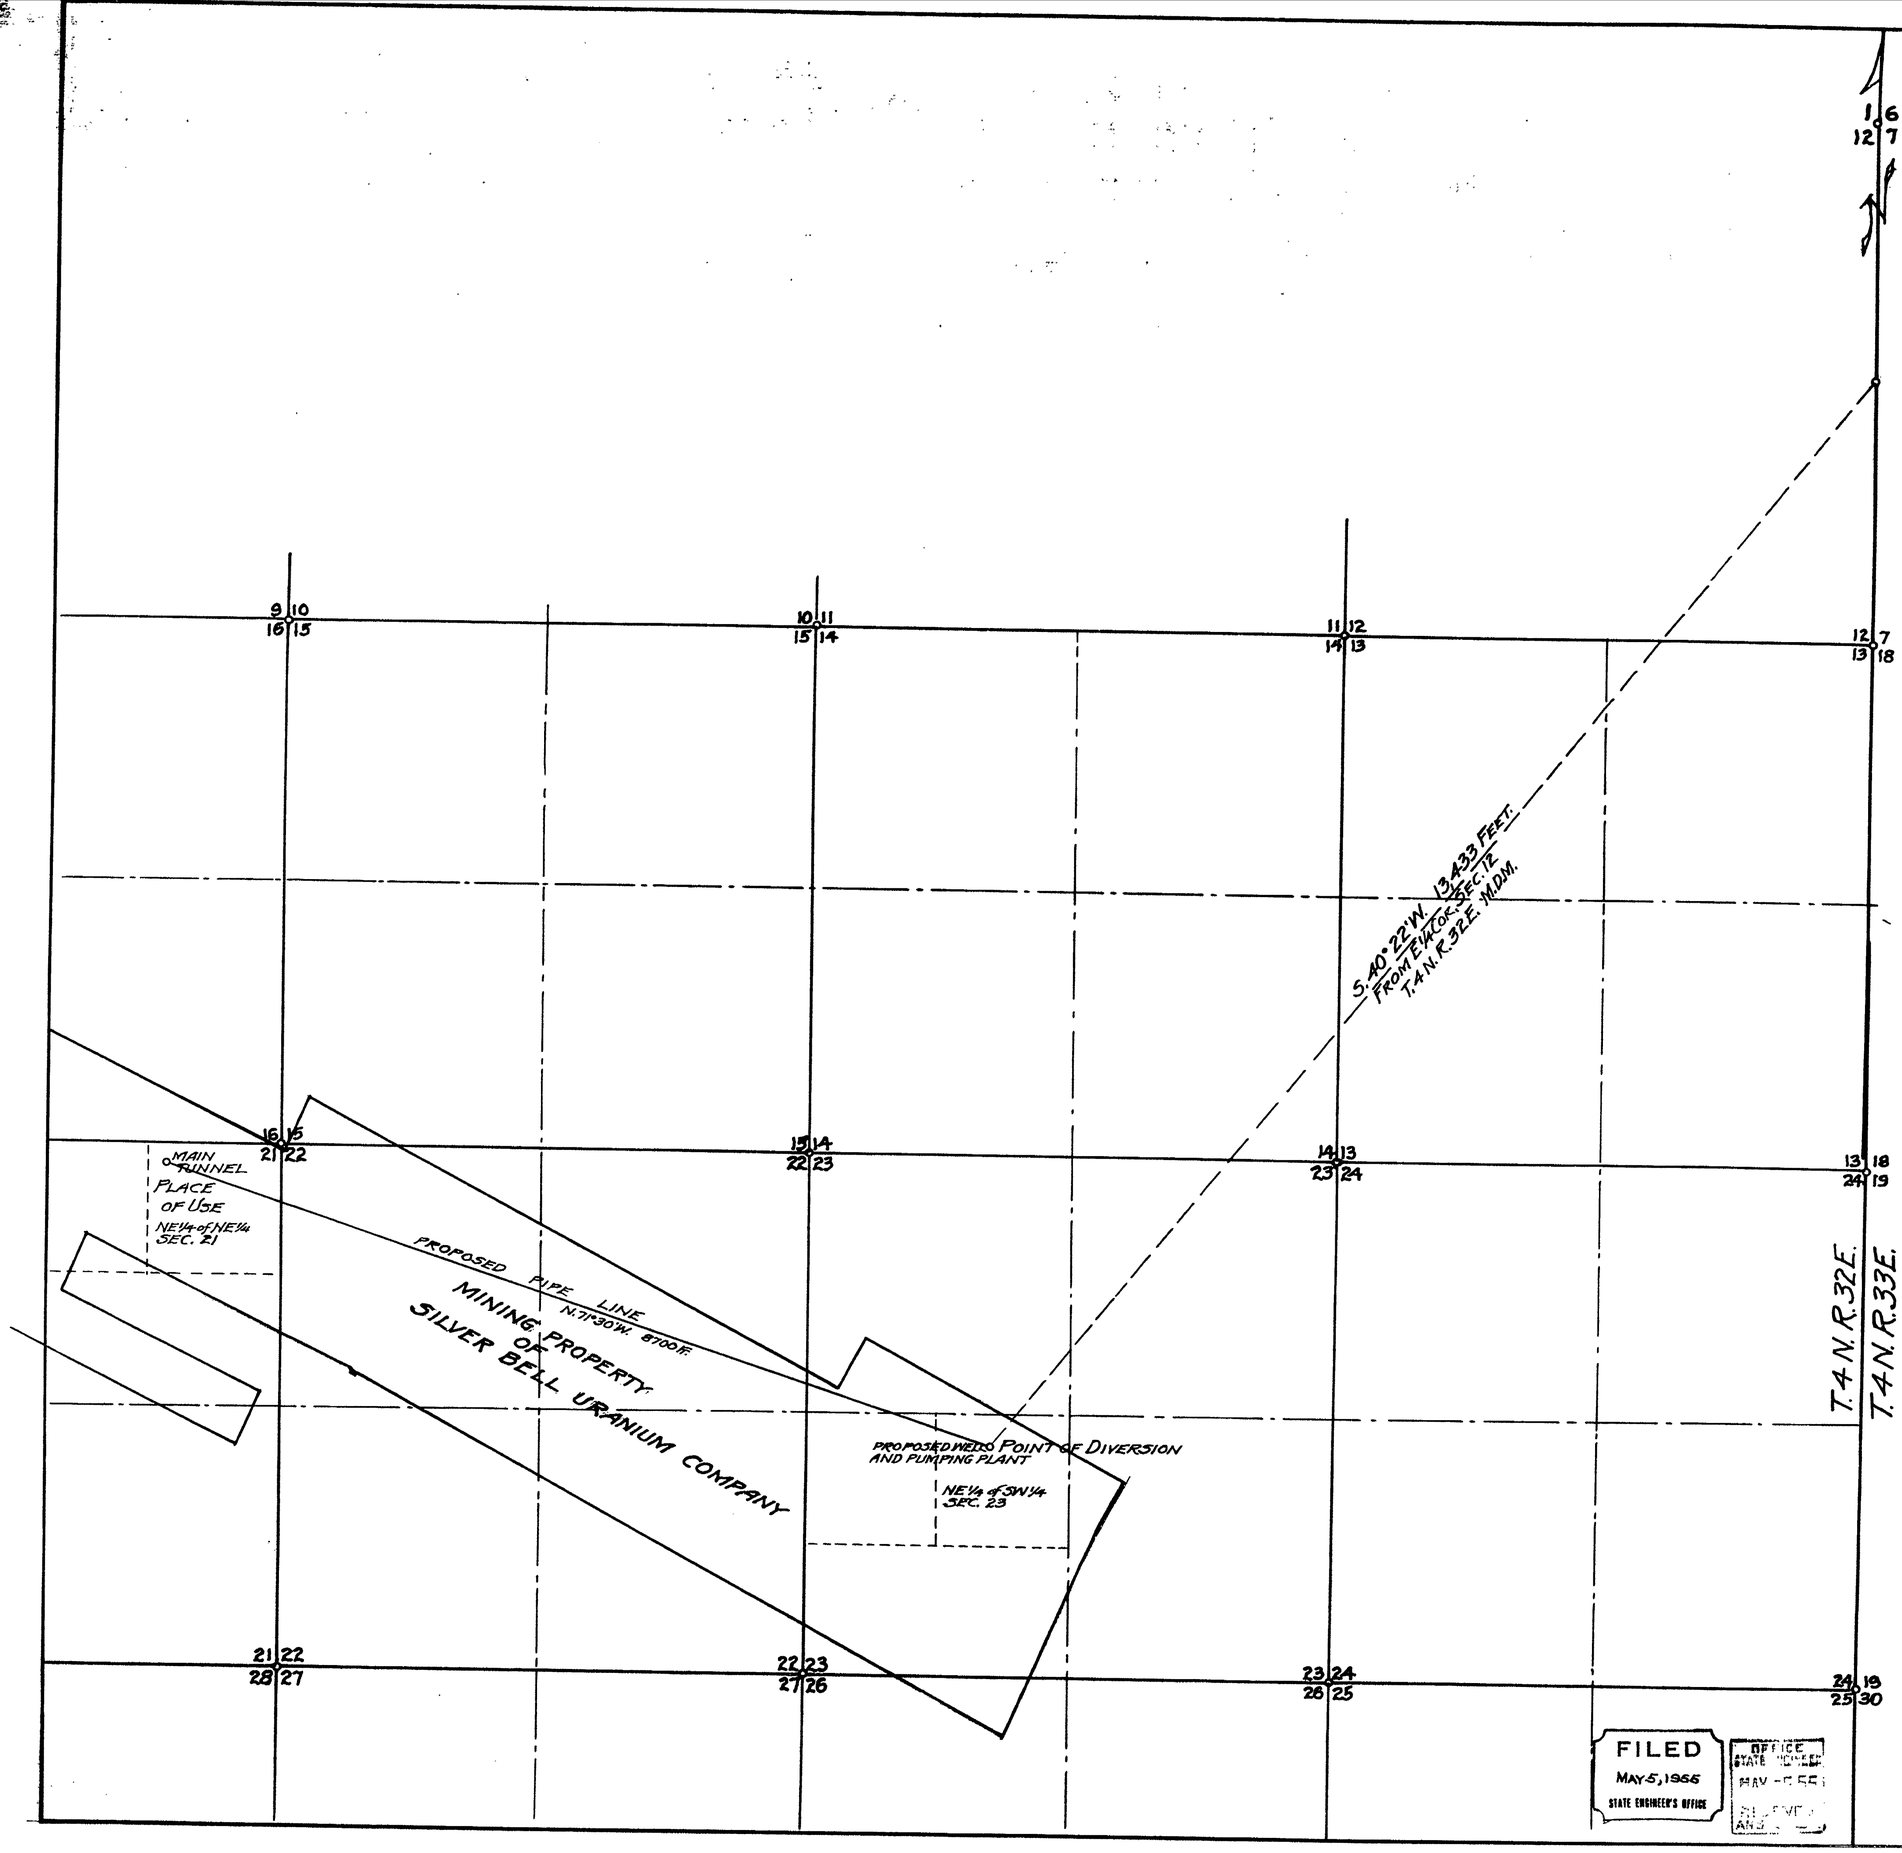

State of Nevada }
County of Mineral } ss.

I, L. B. Spencer, being duly sworn, depose and say that this map has been correctly drawn to the designated scale from the field notes of a survey made by me on 27th & 28th days of April, 1955, that it truly and correctly shows the extent of the proposed works used to divert the water from Underground Source in Mineral County for Mining and Milling Purposes by the Silver Bell Uranium Company; That the Point of Diversion and the Place of Use and all other works are fully and correctly shown hereon.

L. B. Spencer
State Water-Right Surveyor.

Subscribed and sworn to before me this 30 day of April 1955

[signature]
Notary Public in and for Mineral County, Nev.

SCALE IN FEET
0 2 4 6 800 1600 2400 3200 4000

FILED
MAY 5, 1955
STATE ENGINEER'S OFFICE

OFFICE STATE ENGINEER MAY - 5 1955 RECEIVED AND

MAP
TO ACCOMPANY APPLICATION TO APPROPRIATE WATER FOR MINING & MILLING PURPOSES BY SILVER BELL URANIUM COMPANY FROM UNDERGROUND SOURCE IN MINERAL COUNTY, NEVADA.

SCALE 1" = 800 FT. SURVEYED APR. 27-28-1955
BY L. B. SPENCER
STATE WATER-RIGHT SURVEYOR

16438