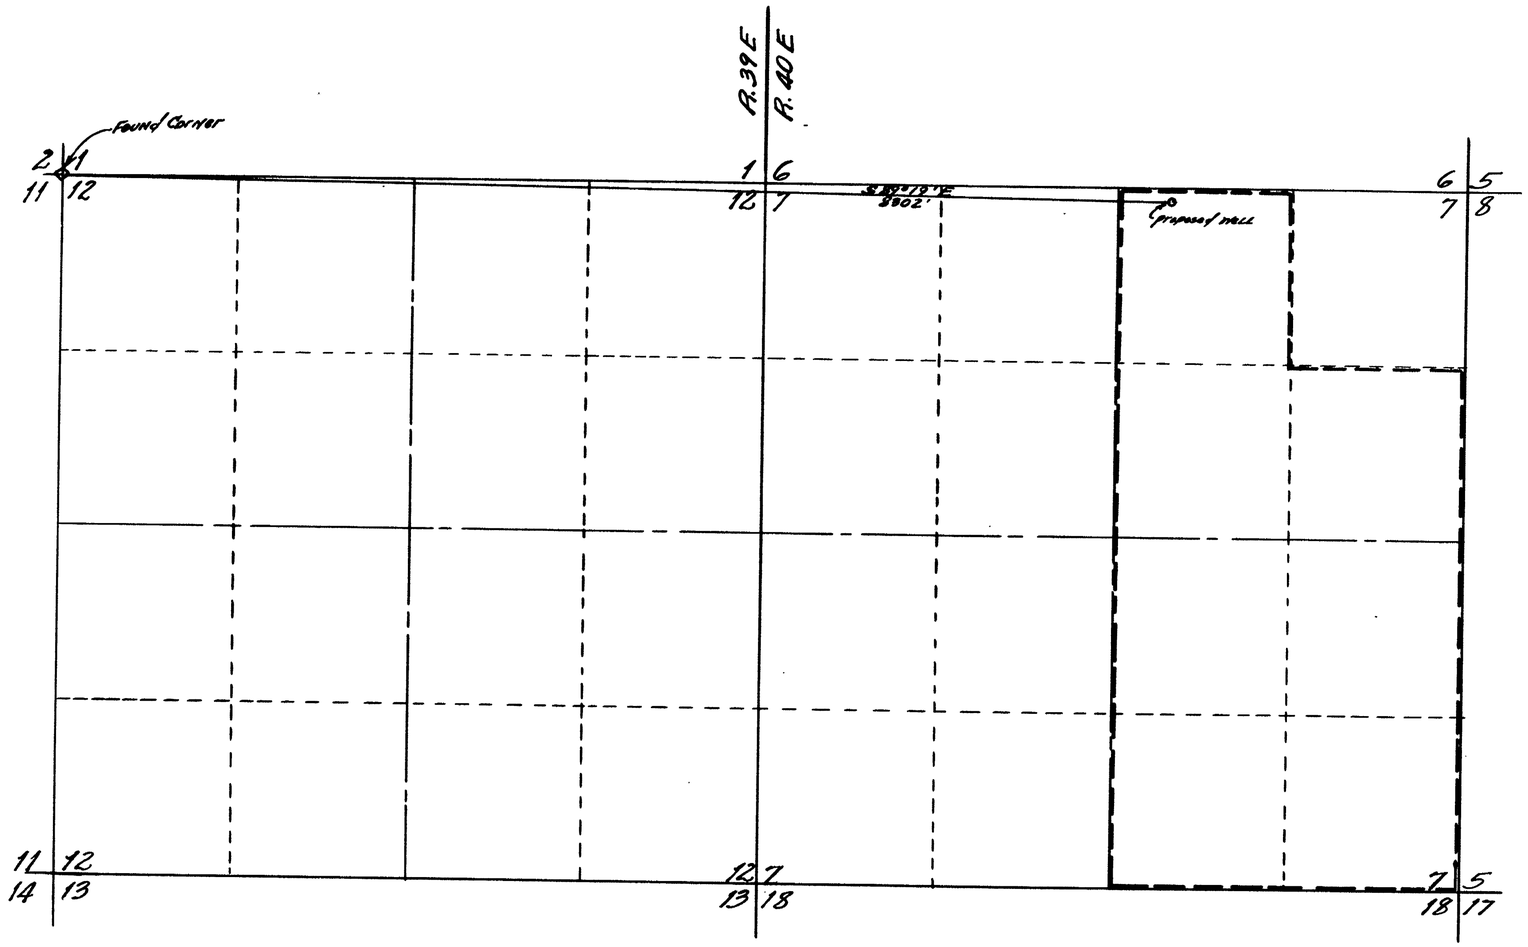

T.41 N., R.40 E., M.D.B.&M.

STATE OF NEVADA
COUNTY OF HUMBOLDT } S.S.

I, Richard M. Black, being first duly sworn, depose and say that this map, consisting of one sheet, has been correctly drawn to the designated scale from field notes of a survey made by me between the 20th day of May and the 28th day of May, 1955, that it truly and correctly represents the proposed location and extent of the works used to divert water from underground, in Humboldt County, by Robert A. MacDiarmid for irrigation purposes. That the proposed point of diversion, the approximate location and size of the diverting channel, all reservoirs or basins, the location and names of all other works which will cross or connect with the proposed works and the boundary of all lands, showing by 40-acre sub-divisions the areas proposed to be irrigated are fully and correctly designated thereon.

Richard M. Black
STATE WATER RIGHT SURVEYOR

Subscribed and sworn to before me this 3rd day of June, 1955

Hamilton Leighton
Notary Public in and for Humboldt County, Nevada.
My Comm. Exp: 9/6/57.

SCALE 1-inch = 600 ft.

FILED
June 5, 1955
STATE ENGINEER'S OFFICE

OFFICE STATE ENGINEER JUN 3 1955

MAP

TO ACCOMPANY APPLICATION TO APPROPRIATE WATER FOR IRRIGATION FROM UNDERGROUND BY ROBERT A. MacDIARMID

16462