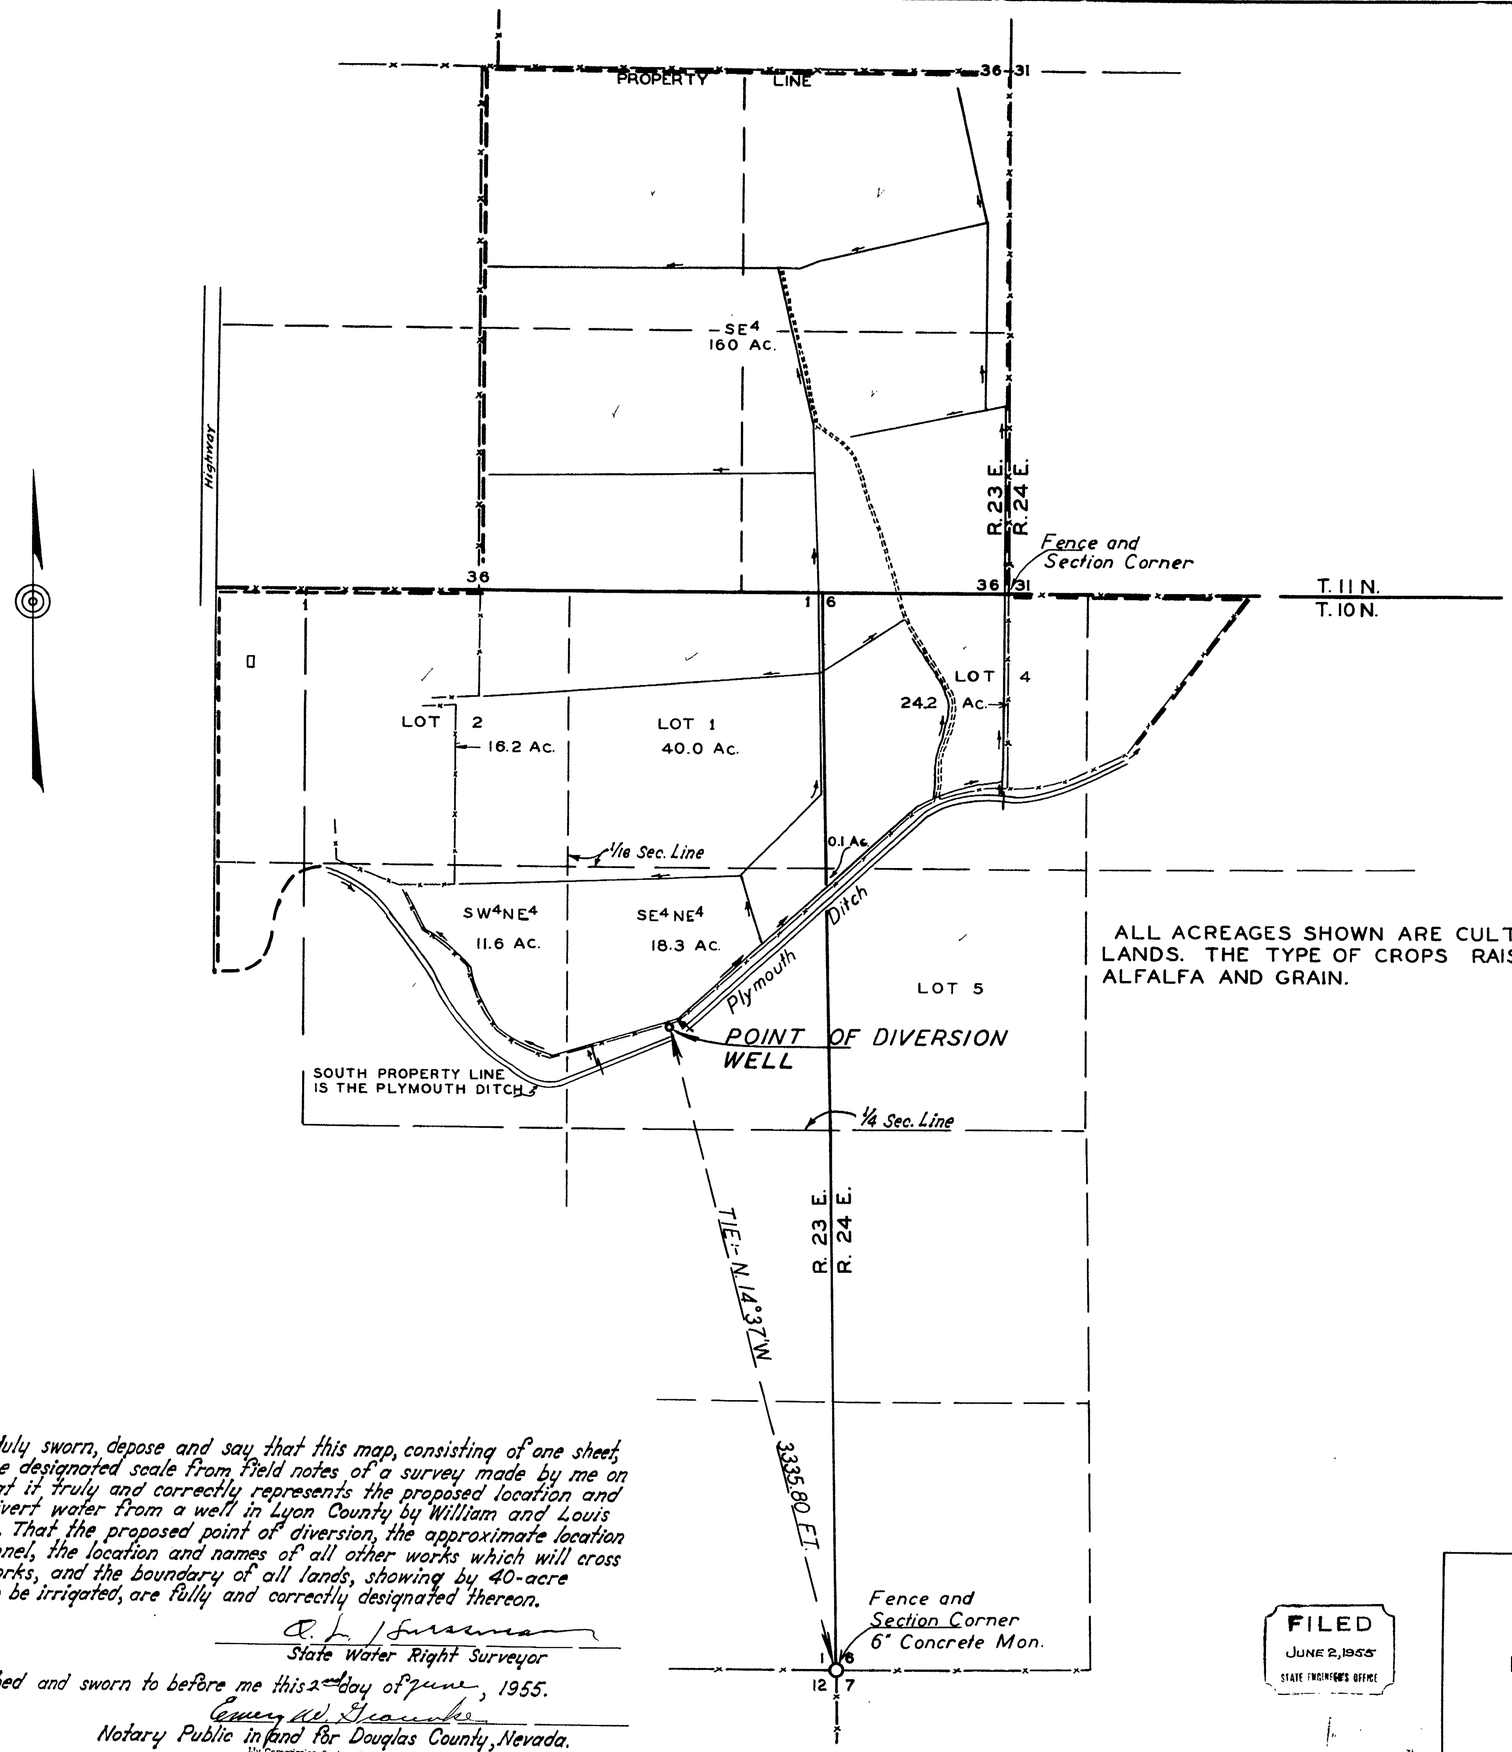

ALL ACREAGES SHOWN ARE CULTIVATED LANDS. THE TYPE OF CROPS RAISED ARE ALFALFA AND GRAIN.

STATE OF NEVADA
County of Douglas } ss.

I, O. L. Hussman, being first duly sworn, depose and say that this map, consisting of one sheet, has been correctly drawn to the designated scale from field notes of a survey made by me on the 5th day of May, 1955; that it truly and correctly represents the proposed location and extent of the works used to divert water from a well in Lyon County by William and Louis Canepa for irrigation purposes. That the proposed point of diversion, the approximate location and size of the diverting channel, the location and names of all other works which will cross or connect with the proposed works, and the boundary of all lands, showing by 40-acre subdivisions the areas proposed to be irrigated, are fully and correctly designated thereon.

O. L. Hussman
State Water Right Surveyor

Subscribed and sworn to before me this 2nd day of June, 1955.

Emery W. Granke
Notary Public in and for Douglas County, Nevada.
My Commission Expires Feb. 25th 1956

FILED
JUNE 2, 1955
STATE ENGINEER'S OFFICE

MAP
TO ACCOMPANY APPLICATION TO APPROPRIATE WATER FOR IRRIGATION PURPOSES FROM A
WELL
BY
CANEPA BROTHERS
(WILLIAM & LOUIS)

SCALE :— 1" = 400'

16477