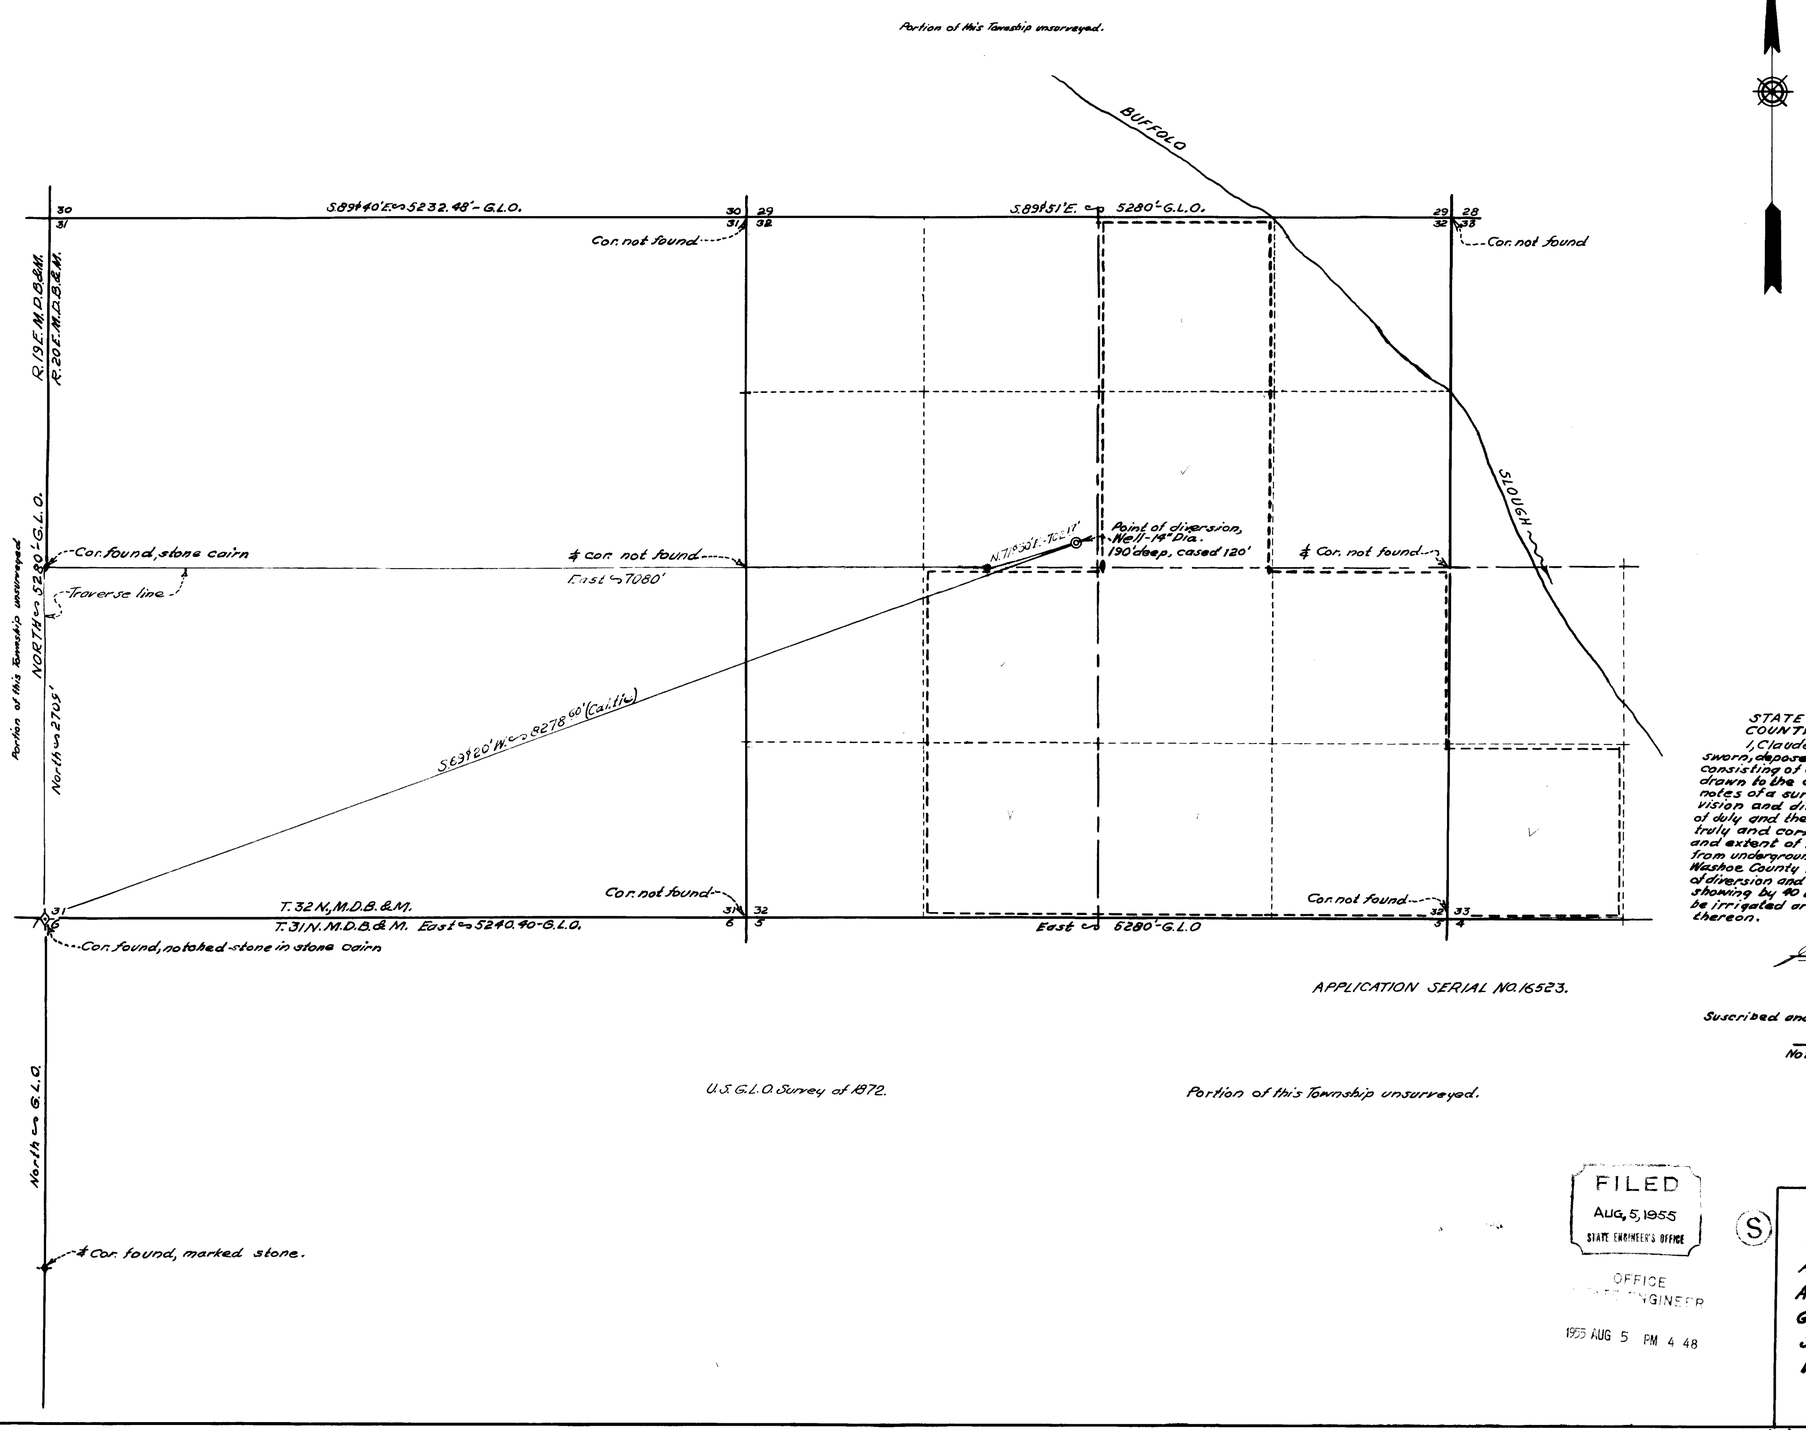

APPLICATION SERIAL NO. 16523.

STATE OF NEVADA }
COUNTY OF WASHOE } S.S.

I, Claude E. Hunter being first duly sworn, depose and say that this map, consisting of one sheet has been correctly drawn to the designated scale from field notes of a survey made under my supervision and direction between the 15th day of duly and the 20th day of July, 1955, that it truly and correctly represents the location and extent of the works used to divert water from underground source for irrigation use in Washoe County by W.D. Parker. That the point of diversion and the boundary of all lands, showing by 40 acre subdivisions the lands to be irrigated are fully and correctly designated thereon.

Claude E. Hunter
State Water Right Surveyor.

Suscribed and sworn to before me this 25th day of July 1955.

Martha M. Merla
Notary Public in and for Washoe County, Nevada.

0 100 200 0 600 1000 1800

SCALE 1" = 600'

FILED
AUG. 5, 1955
STATE ENGINEER'S OFFICE

OFFICE
STATE ENGINEER

1955 AUG 5 PM 4 48

(S)

MAP
TO ACCOMPANY APPLICATION TO APPROPRIATE WATER FOR DOMESTIC AND IRRIGATION USE FROM UNDERGROUND SOURCE BY W.D. PARKER. SITUATED IN T.32N., R.20E. M.D.B.&M. WASHOE COUNTY, NEVADA. JULY, 1955.

16810 - 16523 ← Place In