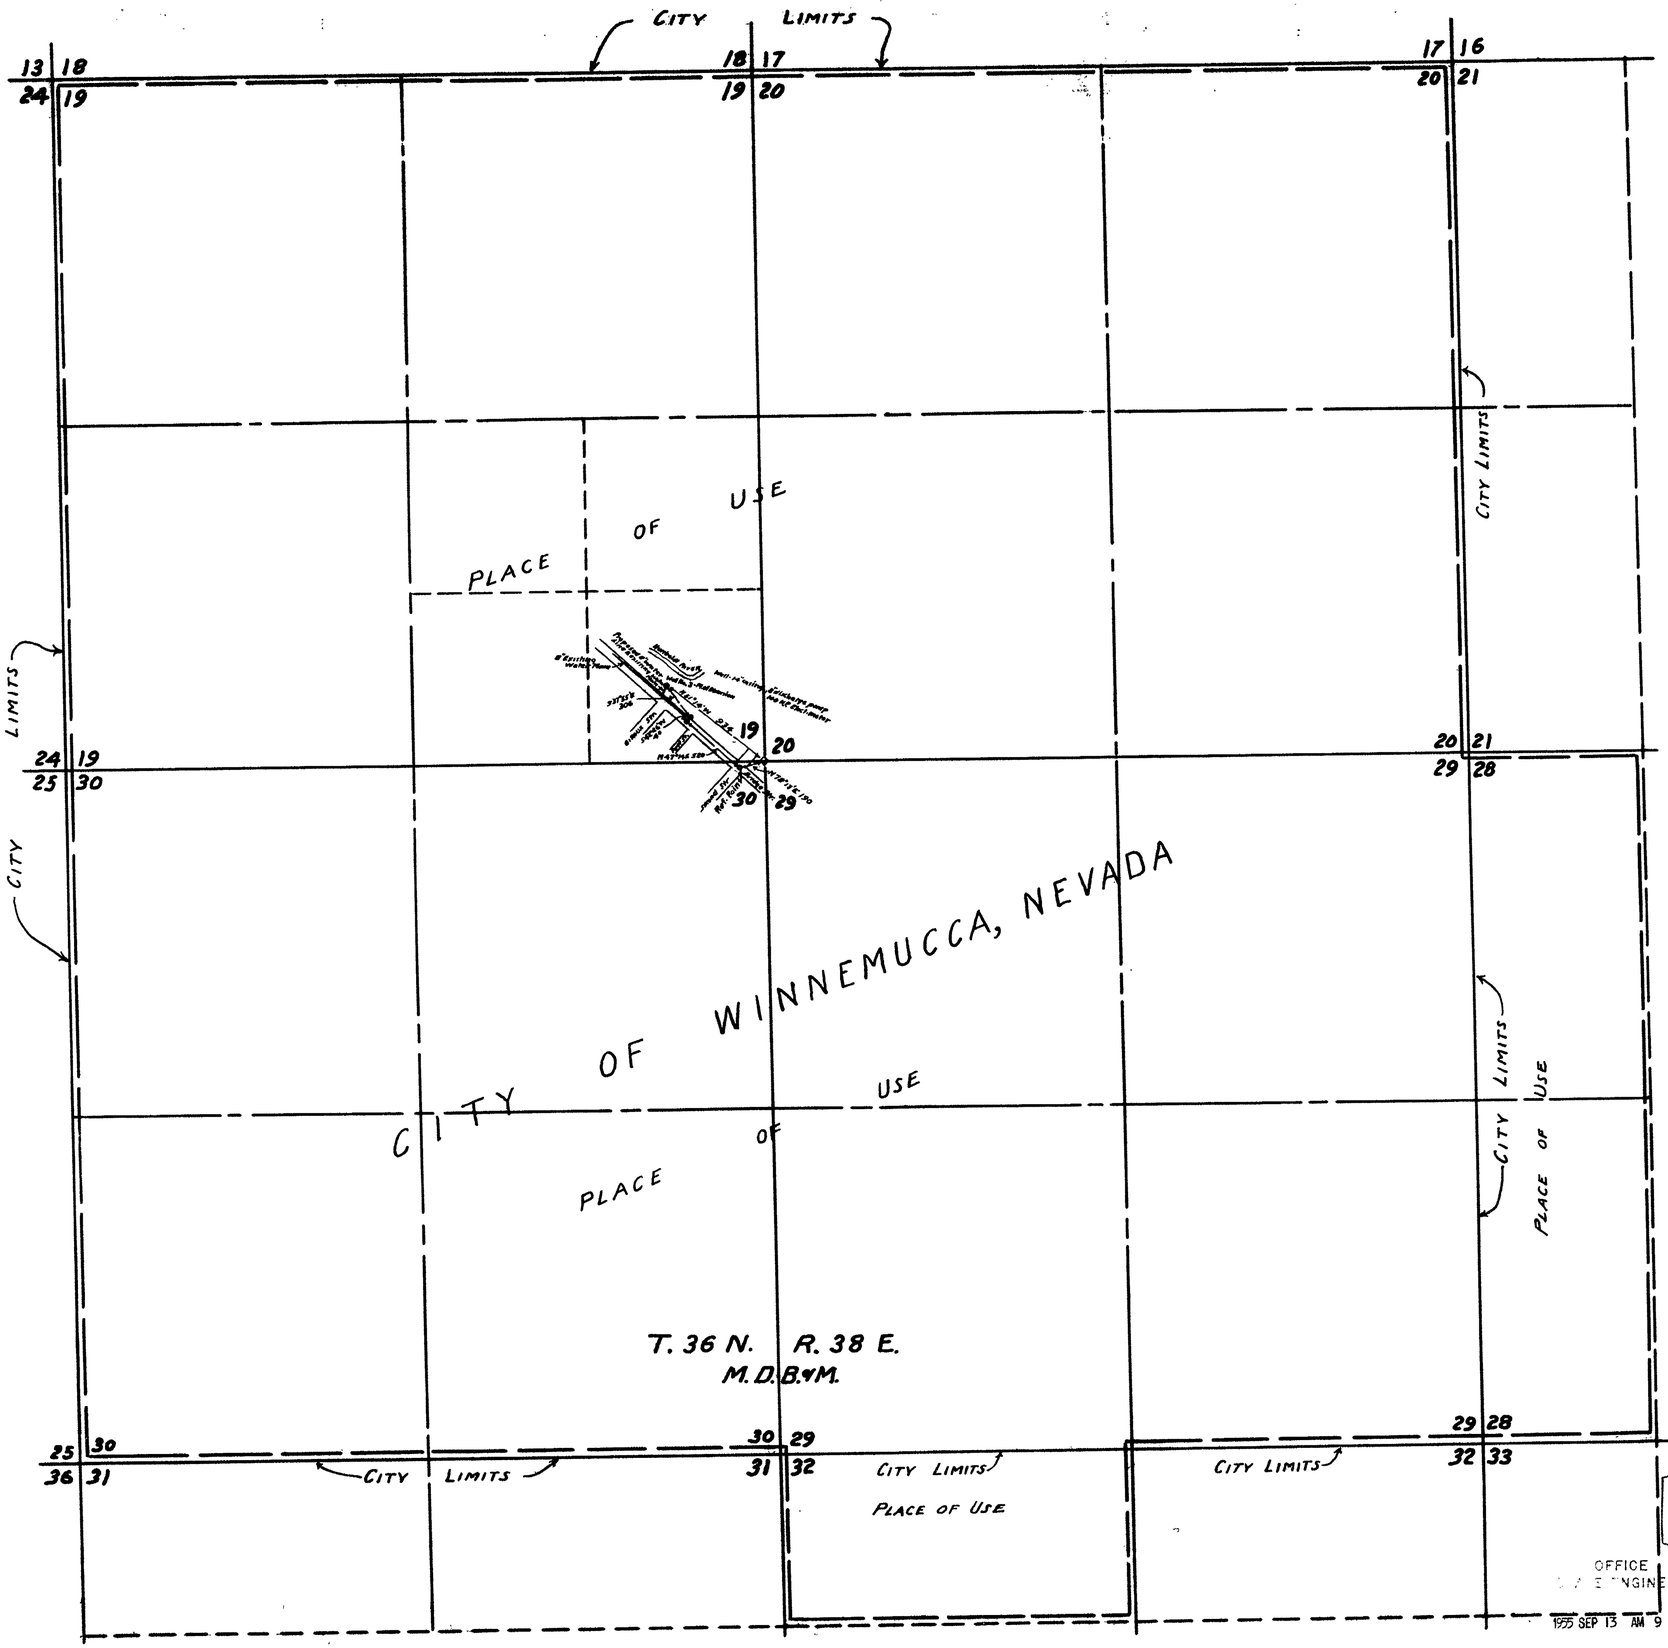

N

Bearings from Bridge street as shown on Official map of City of Winnemucca, Nev.

STATE OF NEVADA }ss
COUNTY OF HUMBOLDT

I, W.A. Wentz, being first duly sworn, depose and say this map consisting of one sheet, has been correctly drawn to the designated scale from field notes of a survey made by me on the 16th day of June, 1955; that it truly and correctly represents the location and extent of the proposed works used to divert water from underground, in Humboldt County, by the California Pacific Utilities Company, for municipal purposes. That the proposed point of diversion, the location and approximate size of the diverting conduit, and the locatio and names of all other works or streams which are crossed or connected with said works, are fully and correctly designated thereon.

W.A. Wentz
STATE WATER RIGHT SURVEYOR

Subscribed and sworn to before me this 30th day of August, 1955

Grace W. Bell
COUNTY CLERK - HUMBOLDT COUNTY

Scale 1 in.=600 ft.

FILED
SEPT. 13, 1955
STATE ENGINEER'S OFFICE

OFFICE
STATE ENGINEER
1955 SEP 13 AM 9 47

MAP

TO ACCOMPANY APPLICATION TO APPROPRIAT WATER FOR MUNICIPAL USE BY THE CALIFORNIA PACIFIC UTILITIES COMPANY FROM UNDERGROUND

W.A. Wentz - Civil Eng'r. R.P.E. No. 58 August 29, 1955

CERTIFICATE No. 5153 ISSUED Aug. 4, 1961

16578