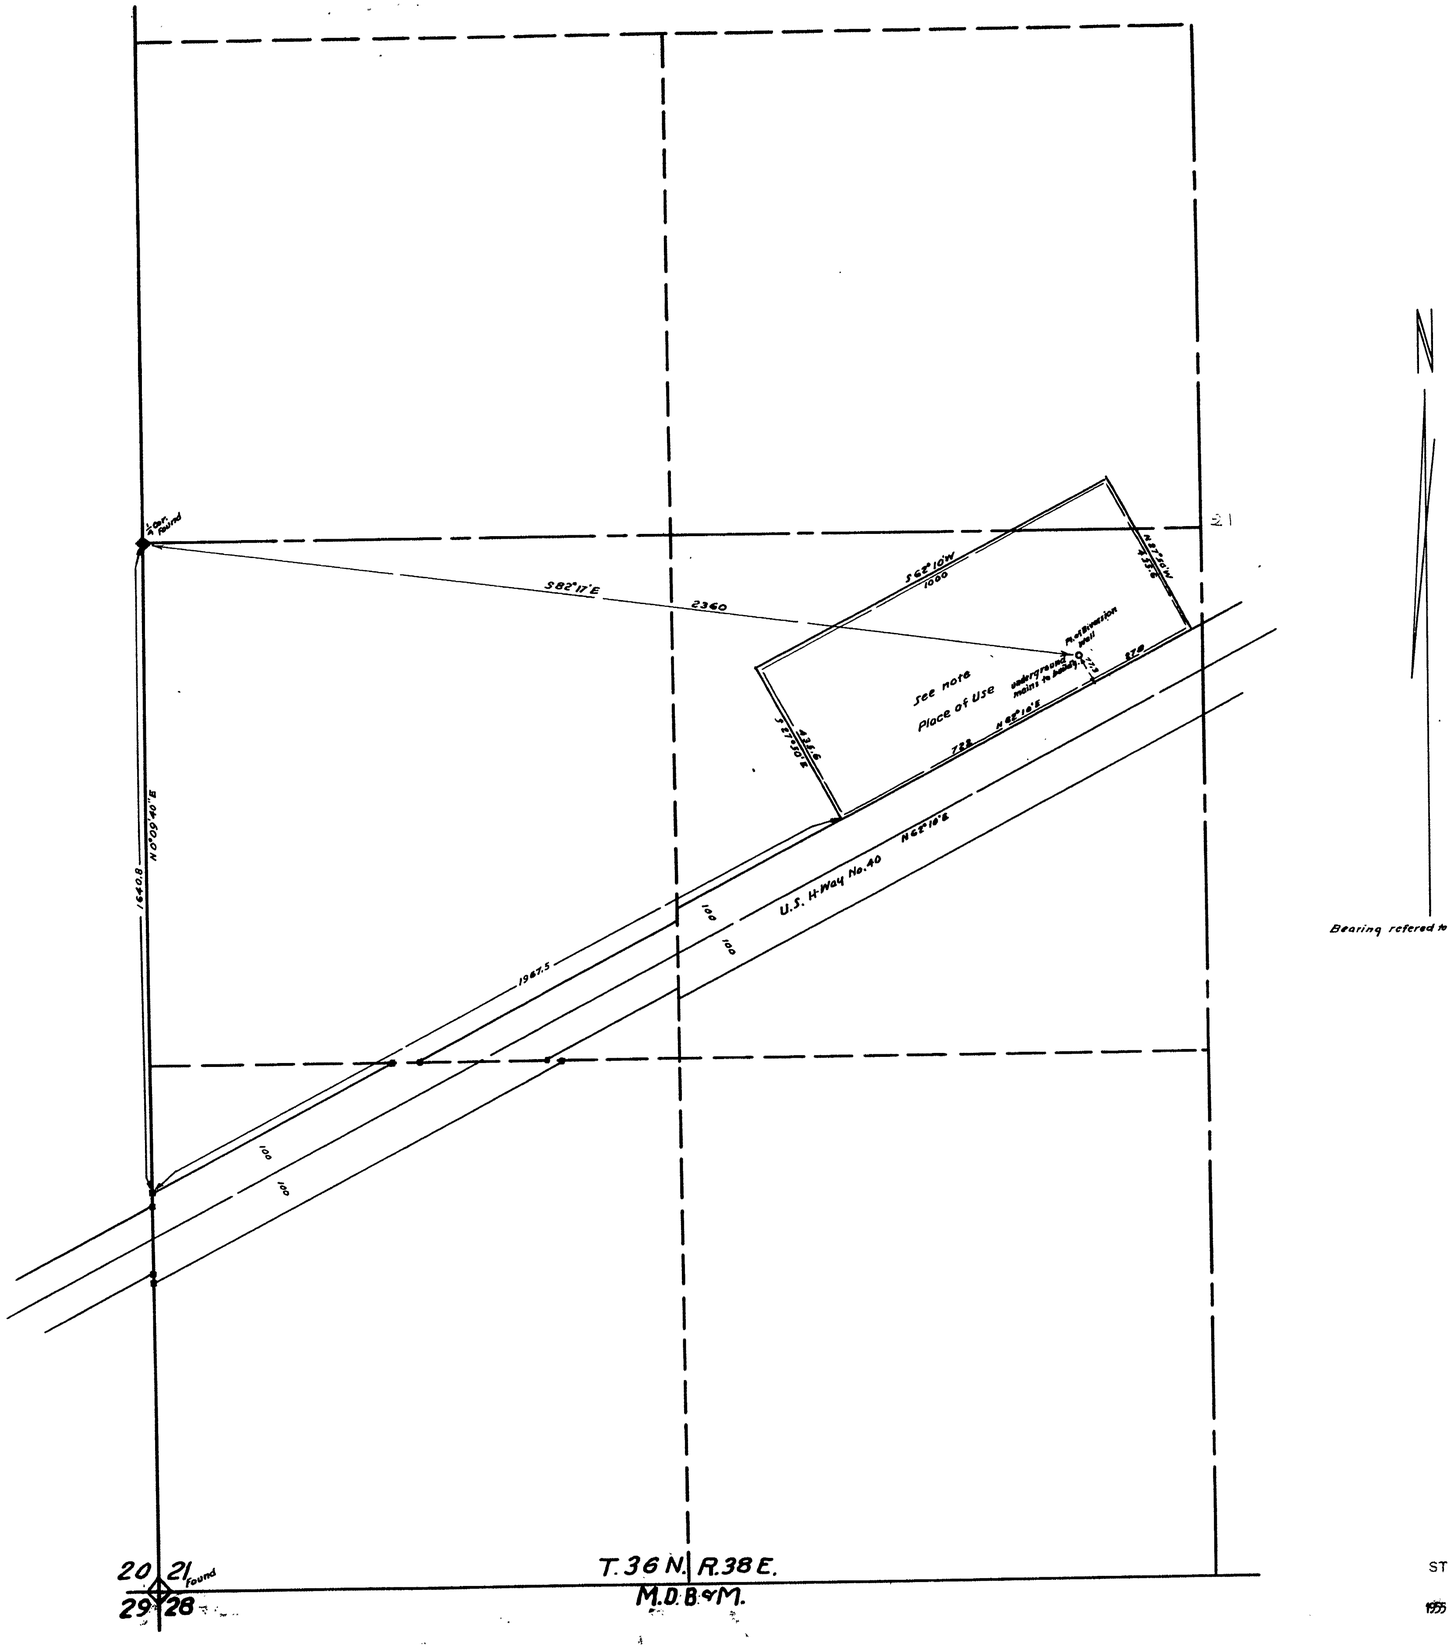

NOTE – Proposed area for service station, restaurant, moto court and facilities for servicing transport trucks.

Bearing refered to U.S. H-Way No. 40

STATE OF NEVADA
COUNTY OF HUMBOLDT } ss

I, W.A. Wentz, being first duly sworn, depose and say that this map consisting of one sheet, has been correctly drawn to the designated scale from field notes of a survey made by me on the 7th day of June, 1955; that it truly and correctly represents the location and extent of the propsed works used to divert water from underground, in Humboldt County, by C. Stoker and Oliver Ramsdell, for domestic and commercial purposes. That the proposed point of diversion, the location of the proposed buildings and necessary facilities, the aproximate size of the diverting conduit and names of all other works or streams which are crossed or connected with said works, are fully and correctly designated hereon.

W.A. Wentz
STATE WATER RIGHTS SURVEYOR

Subscribed and sworn to before me this 16th day of June, 1955

Grace W. Gill.
COUNTY CLERK, HUMBOLDT COUNTY

Scale 1 in. = 200 ft.

OFFICE
STATE ENGINEER

1955 JUL 21 AM 9 54

FILED
July 21, 1955
STATE ENGINEER'S OFFICE

MAP

TO ACCOMPANY APPLICATION TO APPROPRIATE WATER FOR DOMESTIC AND COMMERCIAL USE BY C. STOKER AND OLIVER RAMSDELL FROM AN UNDERGROUND SOURCE

W.A. Wentz-Civil Eng'r. RPE. No. 58 June 16, 1955

16587