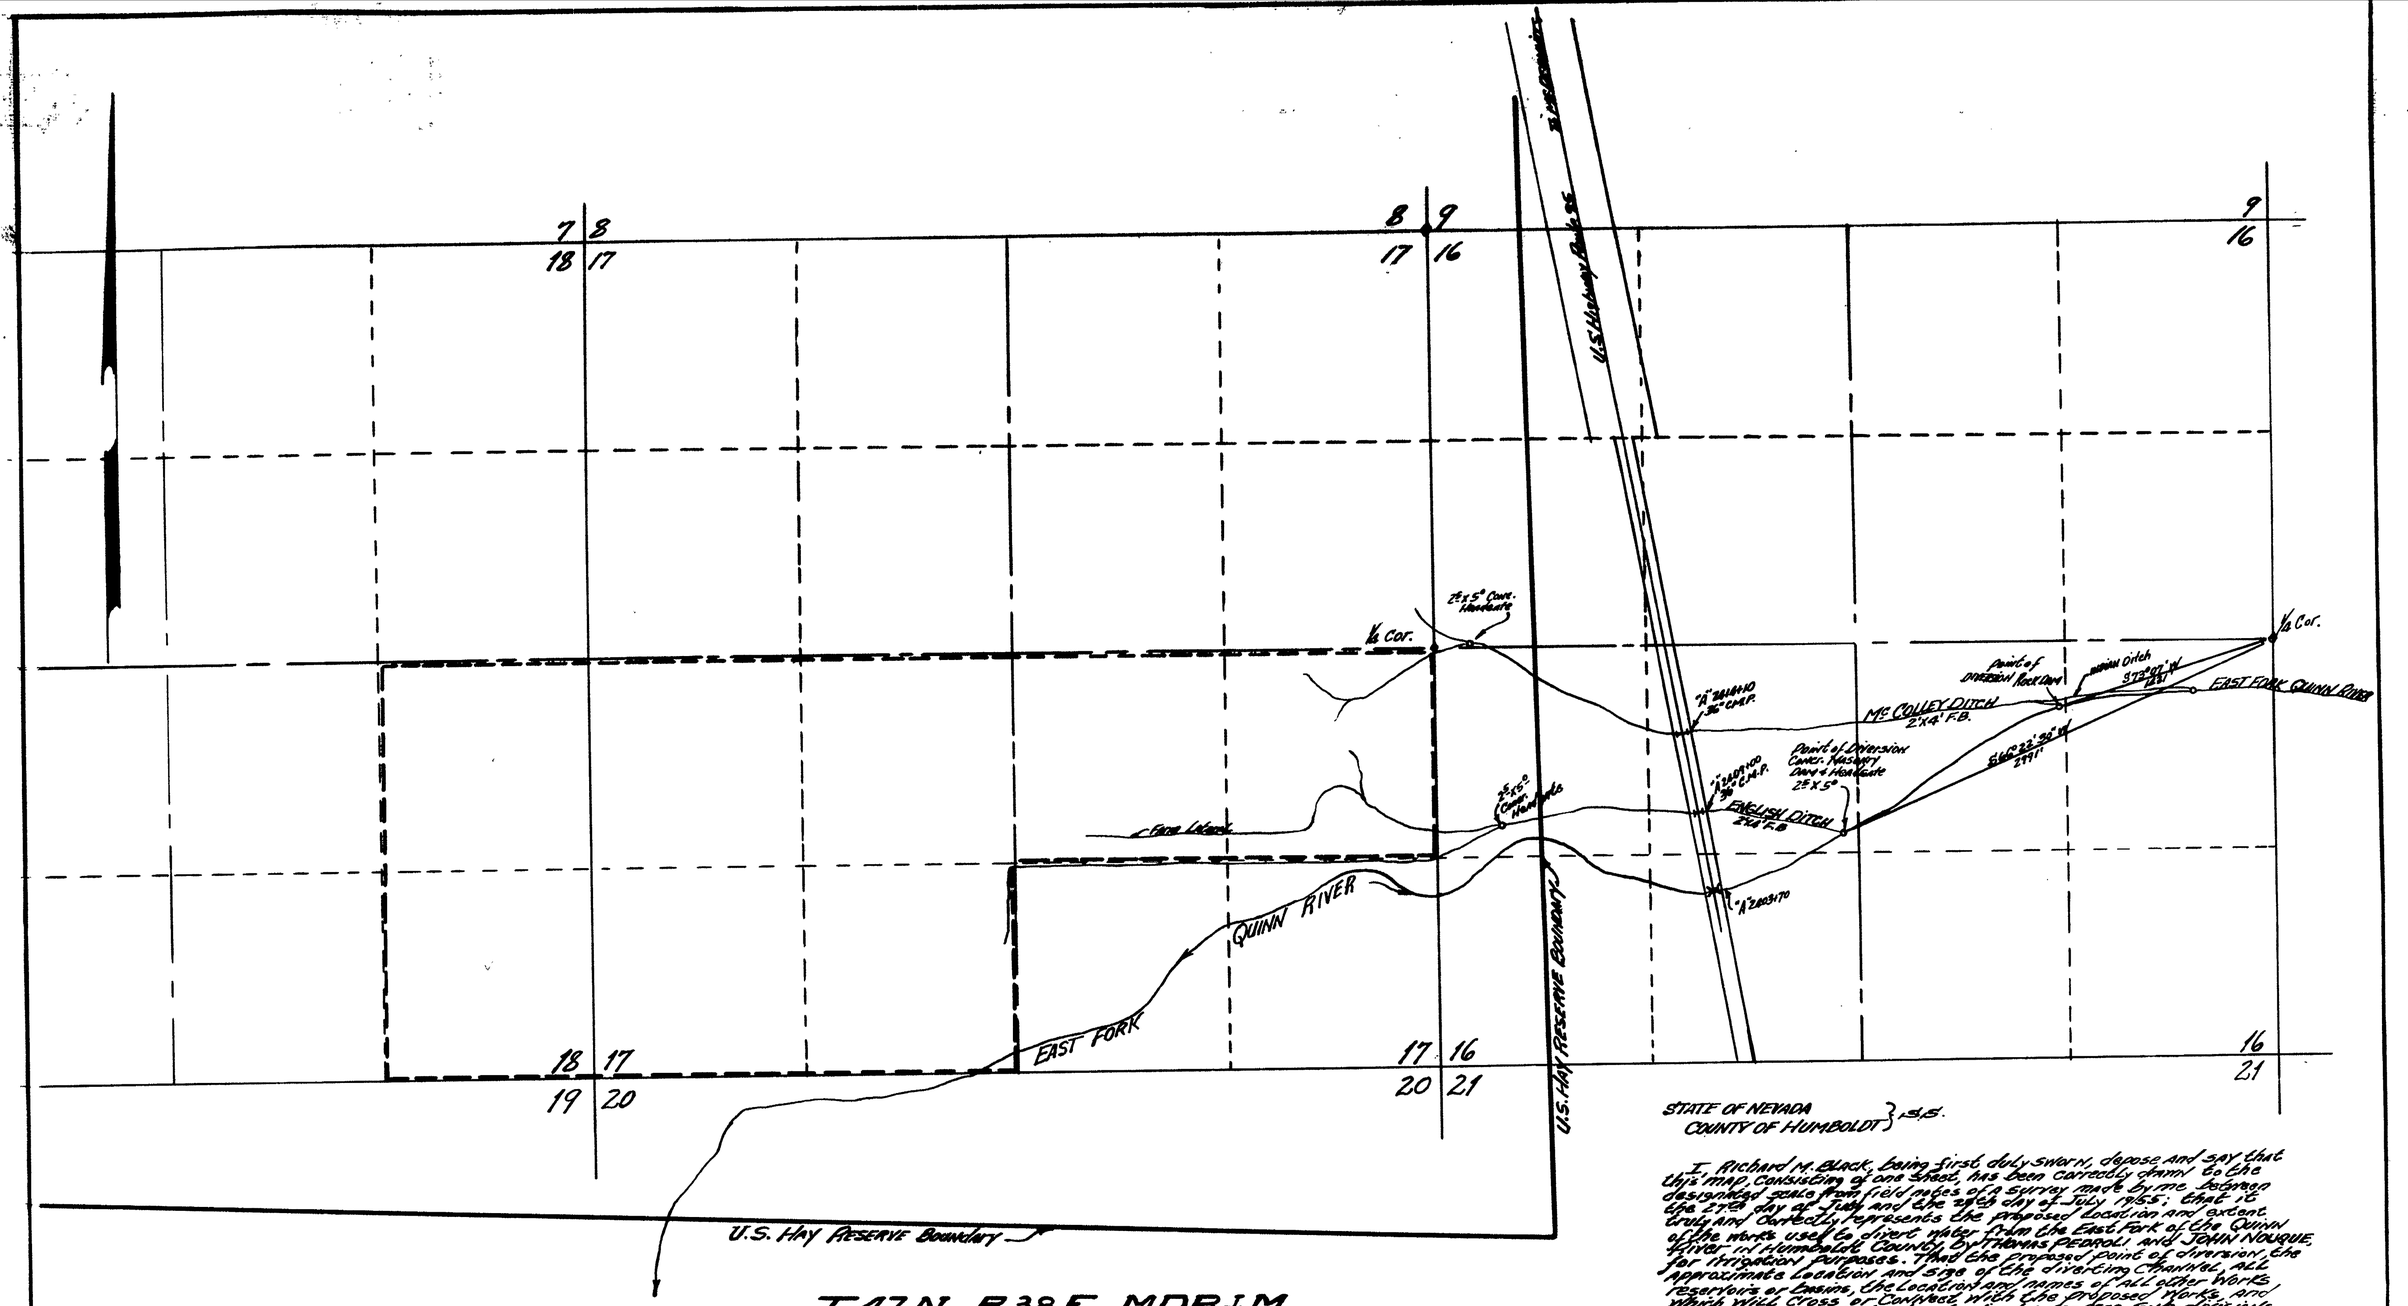

T47N, R38E, M.D.B.+M.

STATE OF NEVADA
COUNTY OF HUMBOLDT } S.S.

I, Richard M. Black, being first duly sworn, depose and say that this map, consisting of one sheet, has been correctly drawn to the designated scale from field notes of a survey made by me between the 27th day of July and the 29th day of July 1955; that it truly and correctly represents the proposed location and extent of the works used to divert water from the East Fork of the Quinn River in Humboldt County, by Thomas Pedroli and John Nouque, for irrigation purposes. That the proposed point of diversion, the approximate location and size of the diverting channel, all reservoirs or basins, the location and names of all other works which will cross or connect with the proposed works, and the boundary of all lands, showing by 40-acre sub-divisions the areas proposed to be irrigated, are fully and correctly designated thereon.

Richard M. Black
STATE WATER RIGHT SURVEYOR

Subscribed and sworn to before me this 2nd day of August, 1955

Donaldson Leighton
Notary Public in and for Humboldt County, Nevada
My Comm. exp: 9/6/57.

SCALE 1" = 600'

FILED
SEPT. 7, 1955
STATE ENGINEER'S OFFICE

OFFICE
STATE ENGINEER
1955 AUG 4 AM 9:30

OFFICE
STATE ENGINEER
1955 SEP 7 PM 4 58

MAP

TO ACCOMPANY APPLICATION TO APPROPRIATE WATER FOR IRRIGATION BY THOMAS PEDROLI AND JOHN NOUQUE FROM THE EAST FORK OF THE QUINN RIVER

16602