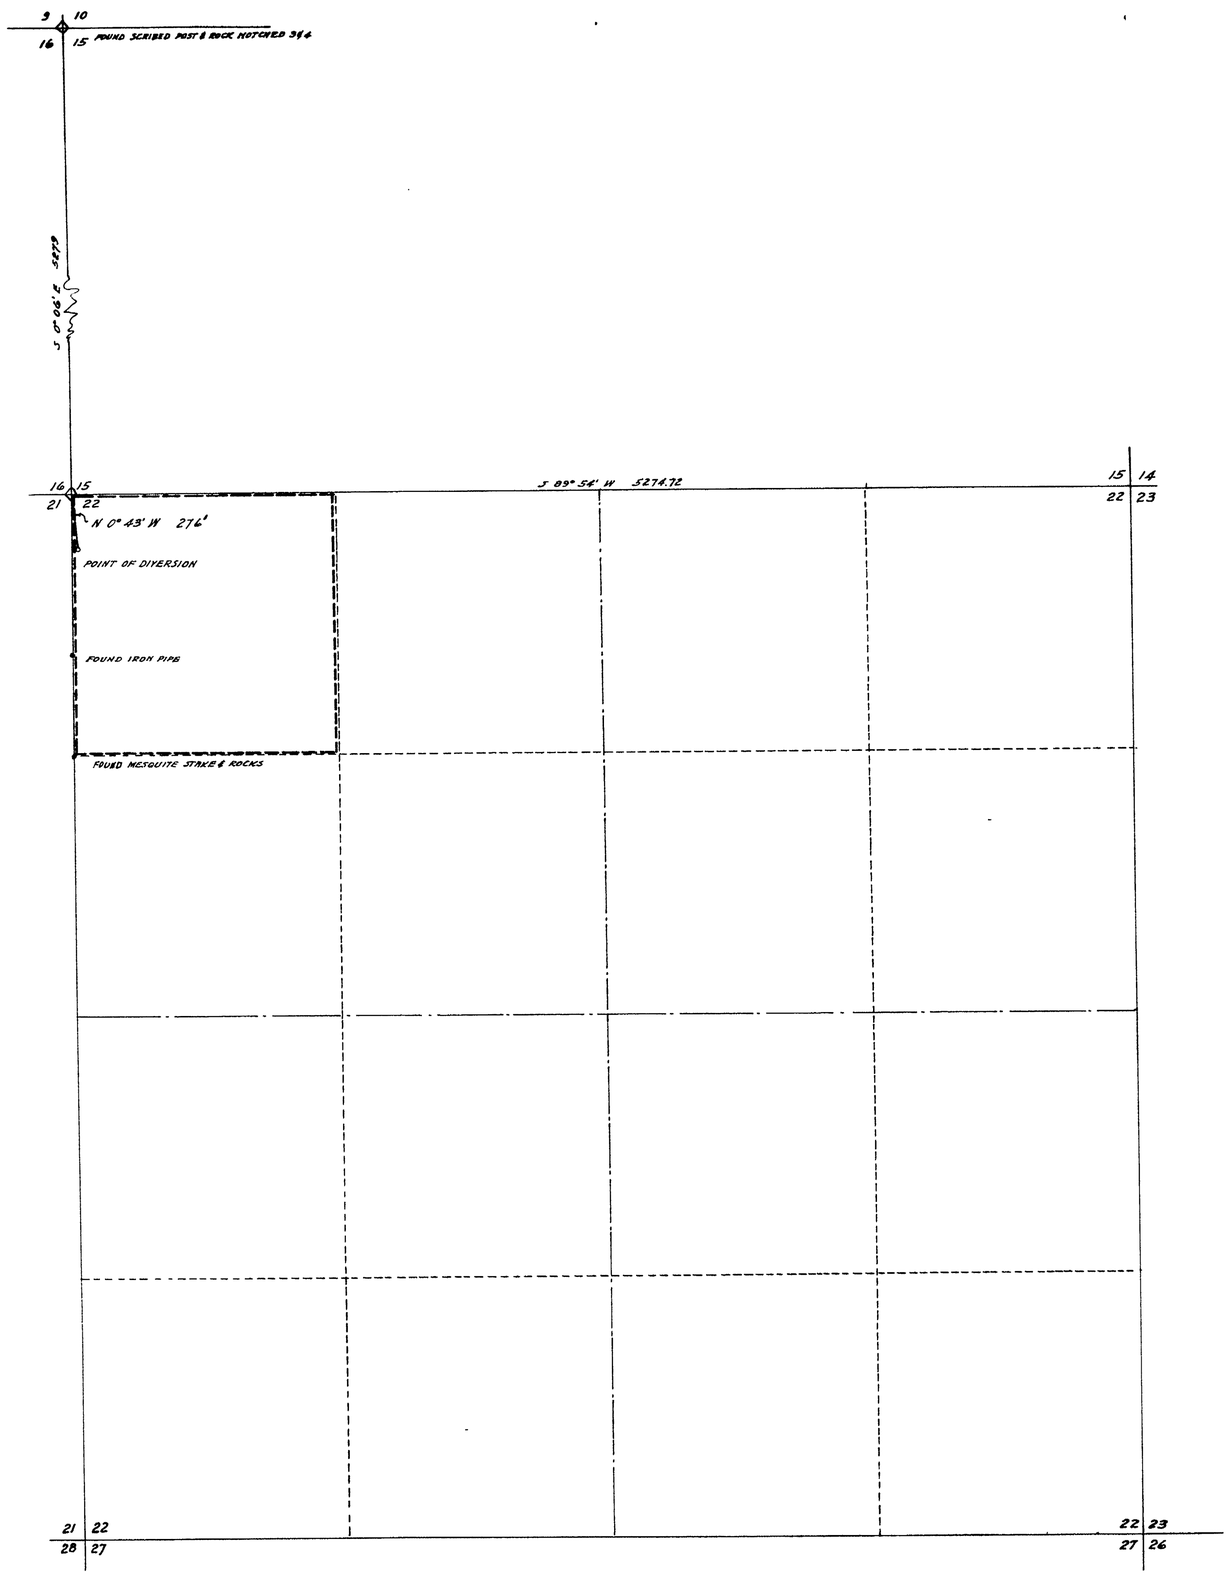

SECTION 22 T14S. R 65 E

STATE OF NEVADA } SS:
COUNTY OF CLARK }

I, F.M. EATON, being first duly sworn, depose and say that this map, consisting of one sheet, has been correctly drawn to the designated scale from field notes of a survey made by me on the 24th day of July, 1956; that it truly and correctly represents the proposed location and extent of the works used to divert water from an un-named spring in the NW¼ of the NW¼ of Section 22, T 14 S. R 65 E. MDB & M. by L.R. & SALLYE COBURN for GRAVEL WASHING and DOMESTIC purposes; that the proposed point of diversion, the approximate location and size of the diverting channel, all reservoirs or basins, the locations and names of all other works which will cross or connect with the proposed works, and the boundaries of all lands, showing by 40-acre subdivisions, are fully and correctly designated hereon.

F. M. Eaton
STATE WATER RIGHT SURVEYOR

Subscribed and sworn to before me this 26th day of July 1956

C. H. Elstner
NOTARY PUBLIC IN AND FOR CLARK COUNTY, NEVADA

My commission expires 6/16/1960

NOTE: Based on survey notes by JEFFERSON D. GOULETTE, JR. Reg. Prof. Engr. 719. of July, 1956.

0 50 100 300 500 700 1000 1500 2000
SCALE IN FEET

FILED
JUL 30 1956
STATE ENGINEER'S OFFICE

1956 JUL 30 AM 11 37

MAP TO ACCOMPANY
APPLICATION TO APPROPRIATE WATER
FOR
GRAVEL WASHING & DOMESTIC USE
BY
L.R & SALLYE COBURN
FROM
AN UN-NAMED SRRING
NW¼ OF NW¼ SEC. 22. T14S. R65E
CLARK COUNTY - NEVADA

OFFICE OF
JEFFERSON D. GOULETTE, JR
CONSULTING CIVIL ENGINEER
REG. PROF. ENGR - NEV. 719
1720 WALNUT ST - LAS VEGAS, NEVADA

16603