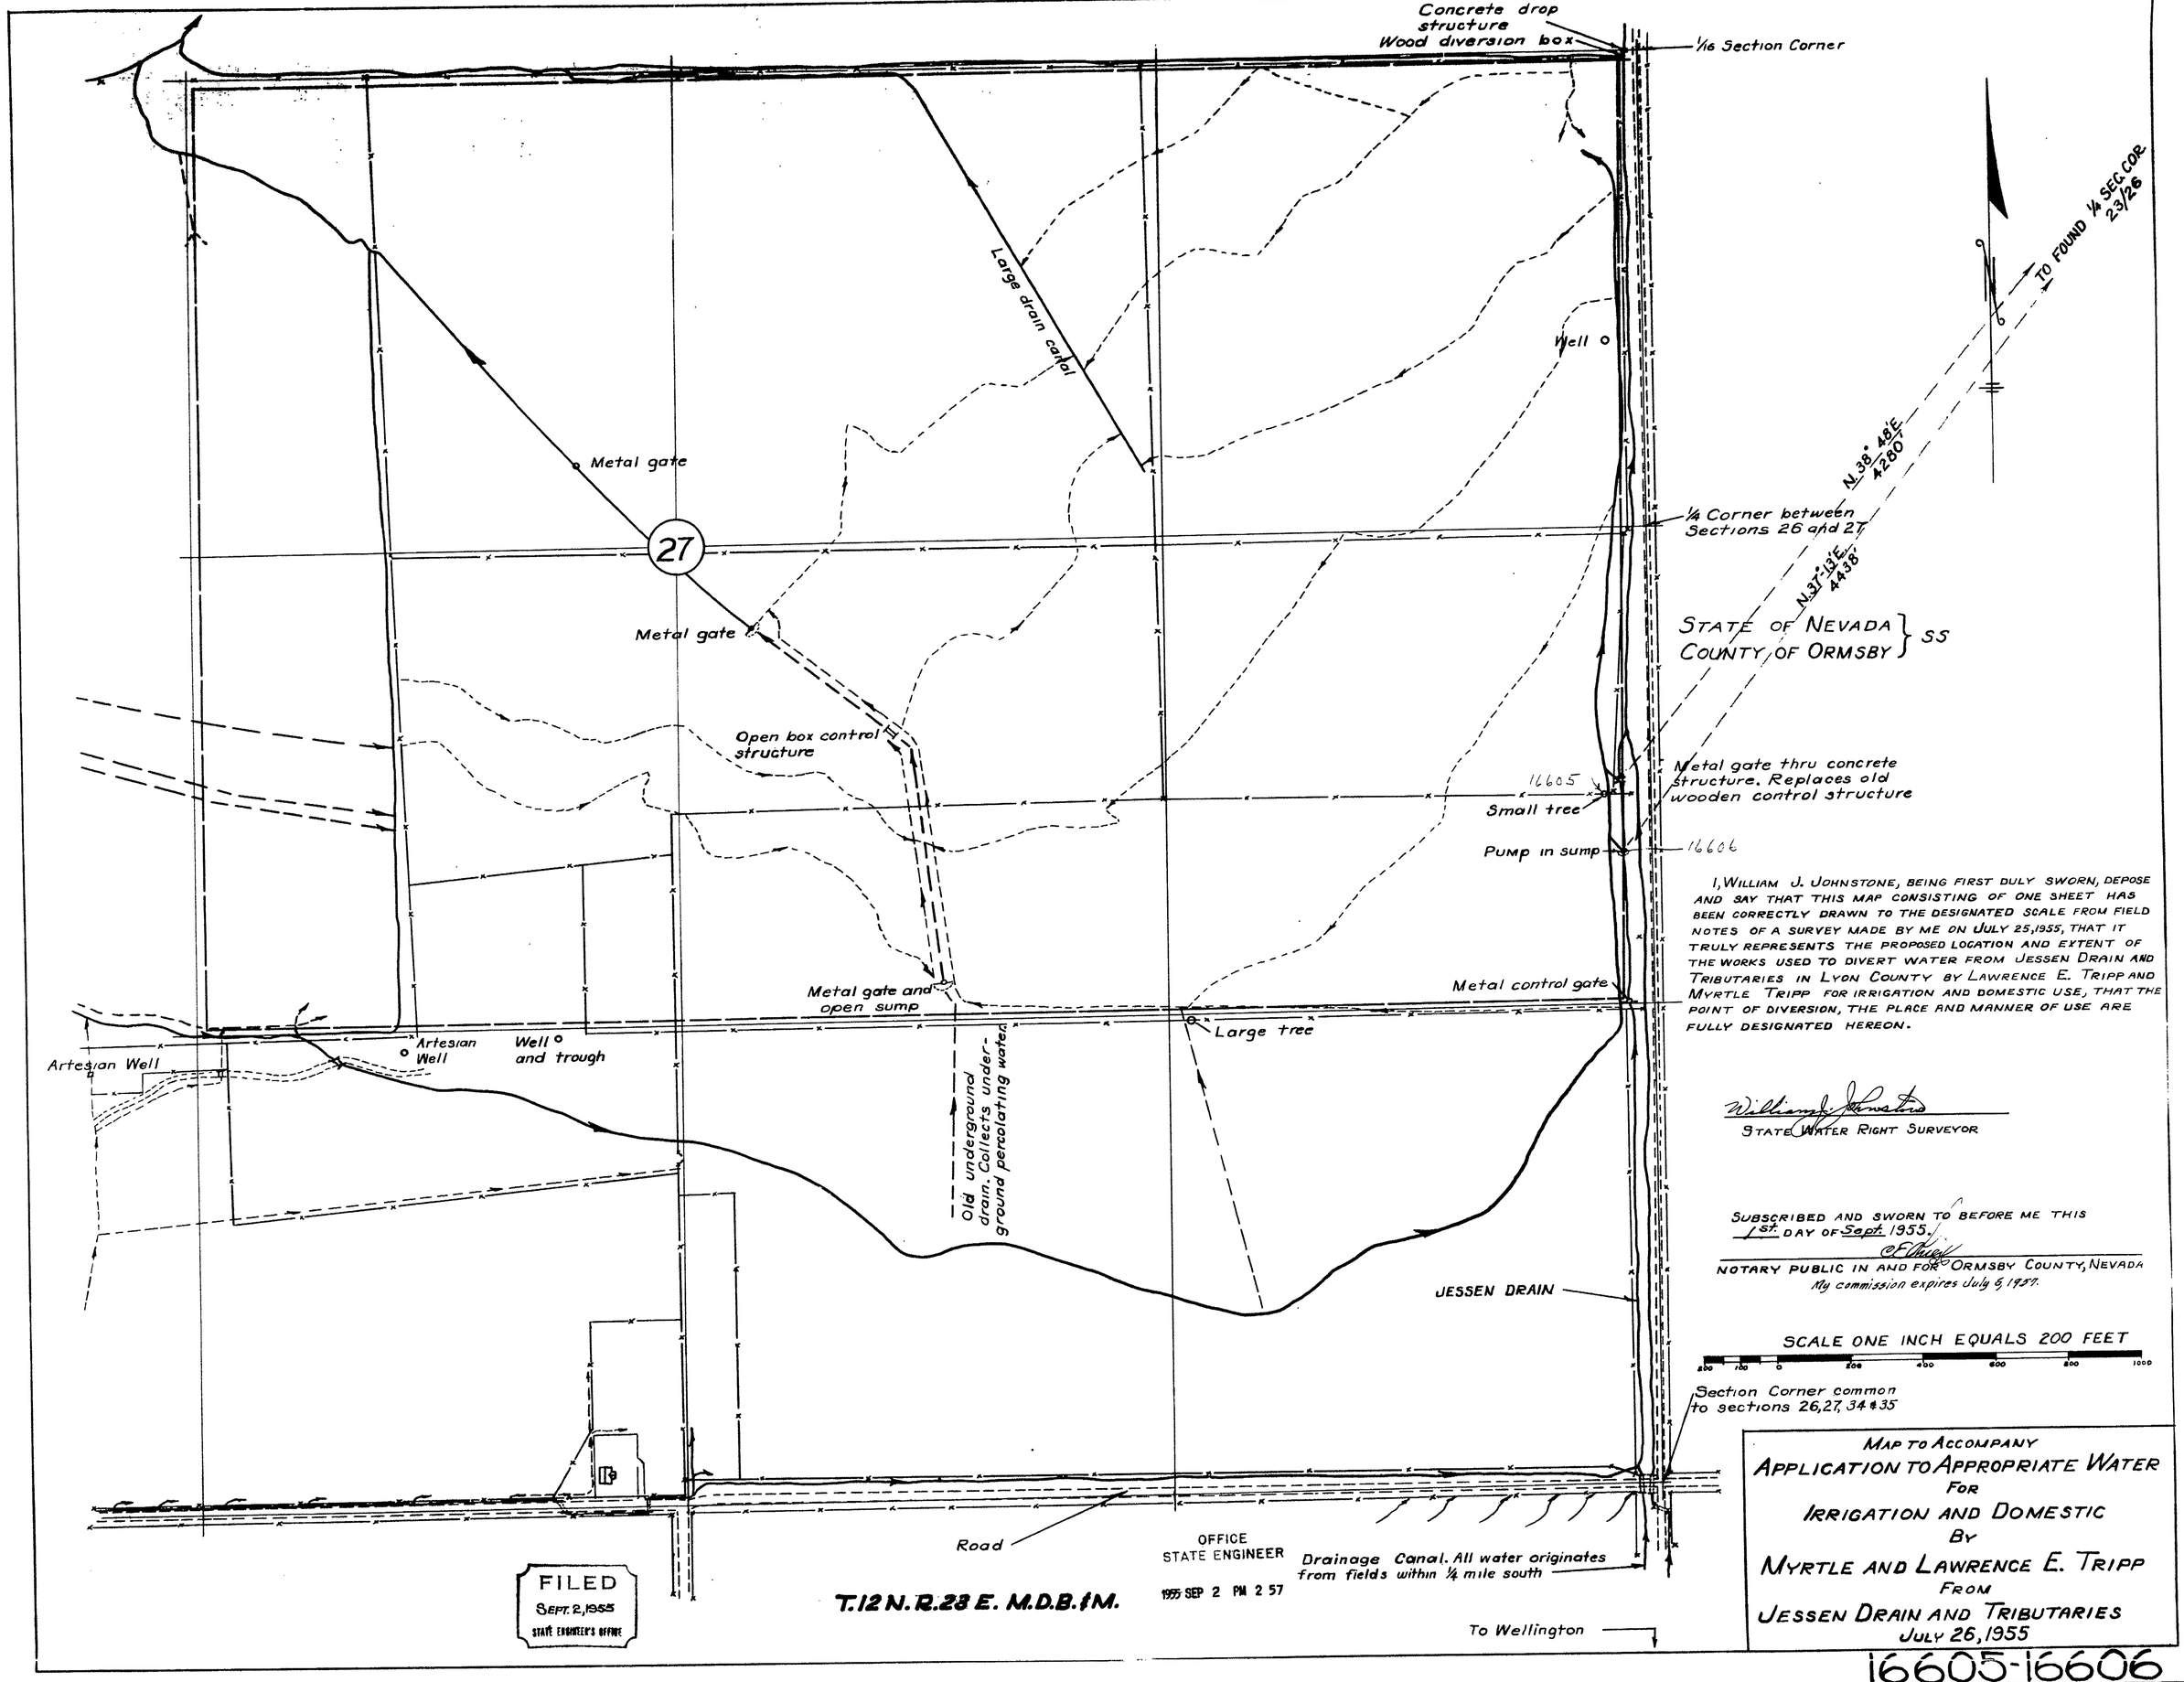

I, WILLIAM J. JOHNSTONE, BEING FIRST DULY SWORN, DEPOSE AND SAY THAT THIS MAP CONSISTING OF ONE SHEET HAS BEEN CORRECTLY DRAWN TO THE DESIGNATED SCALE FROM FIELD NOTES OF A SURVEY MADE BY ME ON JULY 25, 1955, THAT IT TRULY REPRESENTS THE PROPOSED LOCATION AND EXTENT OF THE WORKS USED TO DIVERT WATER FROM JESSEN DRAIN AND TRIBUTARIES IN LYON COUNTY BY LAWRENCE E. TRIPP AND MYRTLE TRIPP FOR IRRIGATION AND DOMESTIC USE, THAT THE POINT OF DIVERSION, THE PLACE AND MANNER OF USE ARE FULLY DESIGNATED HEREON.

William J. Johnstone
STATE WATER RIGHT SURVEYOR

SUBSCRIBED AND SWORN TO BEFORE ME THIS 1st DAY OF Sept. 1955.

C. E. Tripp
NOTARY PUBLIC IN AND FOR ORMSBY COUNTY, NEVADA
My commission expires July 6, 1957.

FILED
SEPT. 2, 1955
STATE ENGINEER'S OFFICE

OFFICE
STATE ENGINEER
1955 SEP 2 PM 2 57

MAP TO ACCOMPANY
APPLICATION TO APPROPRIATE WATER
FOR
IRRIGATION AND DOMESTIC
BY
MYRTLE AND LAWRENCE E. TRIPP
FROM
JESSEN DRAIN AND TRIBUTARIES
JULY 26, 1955

16605-16606