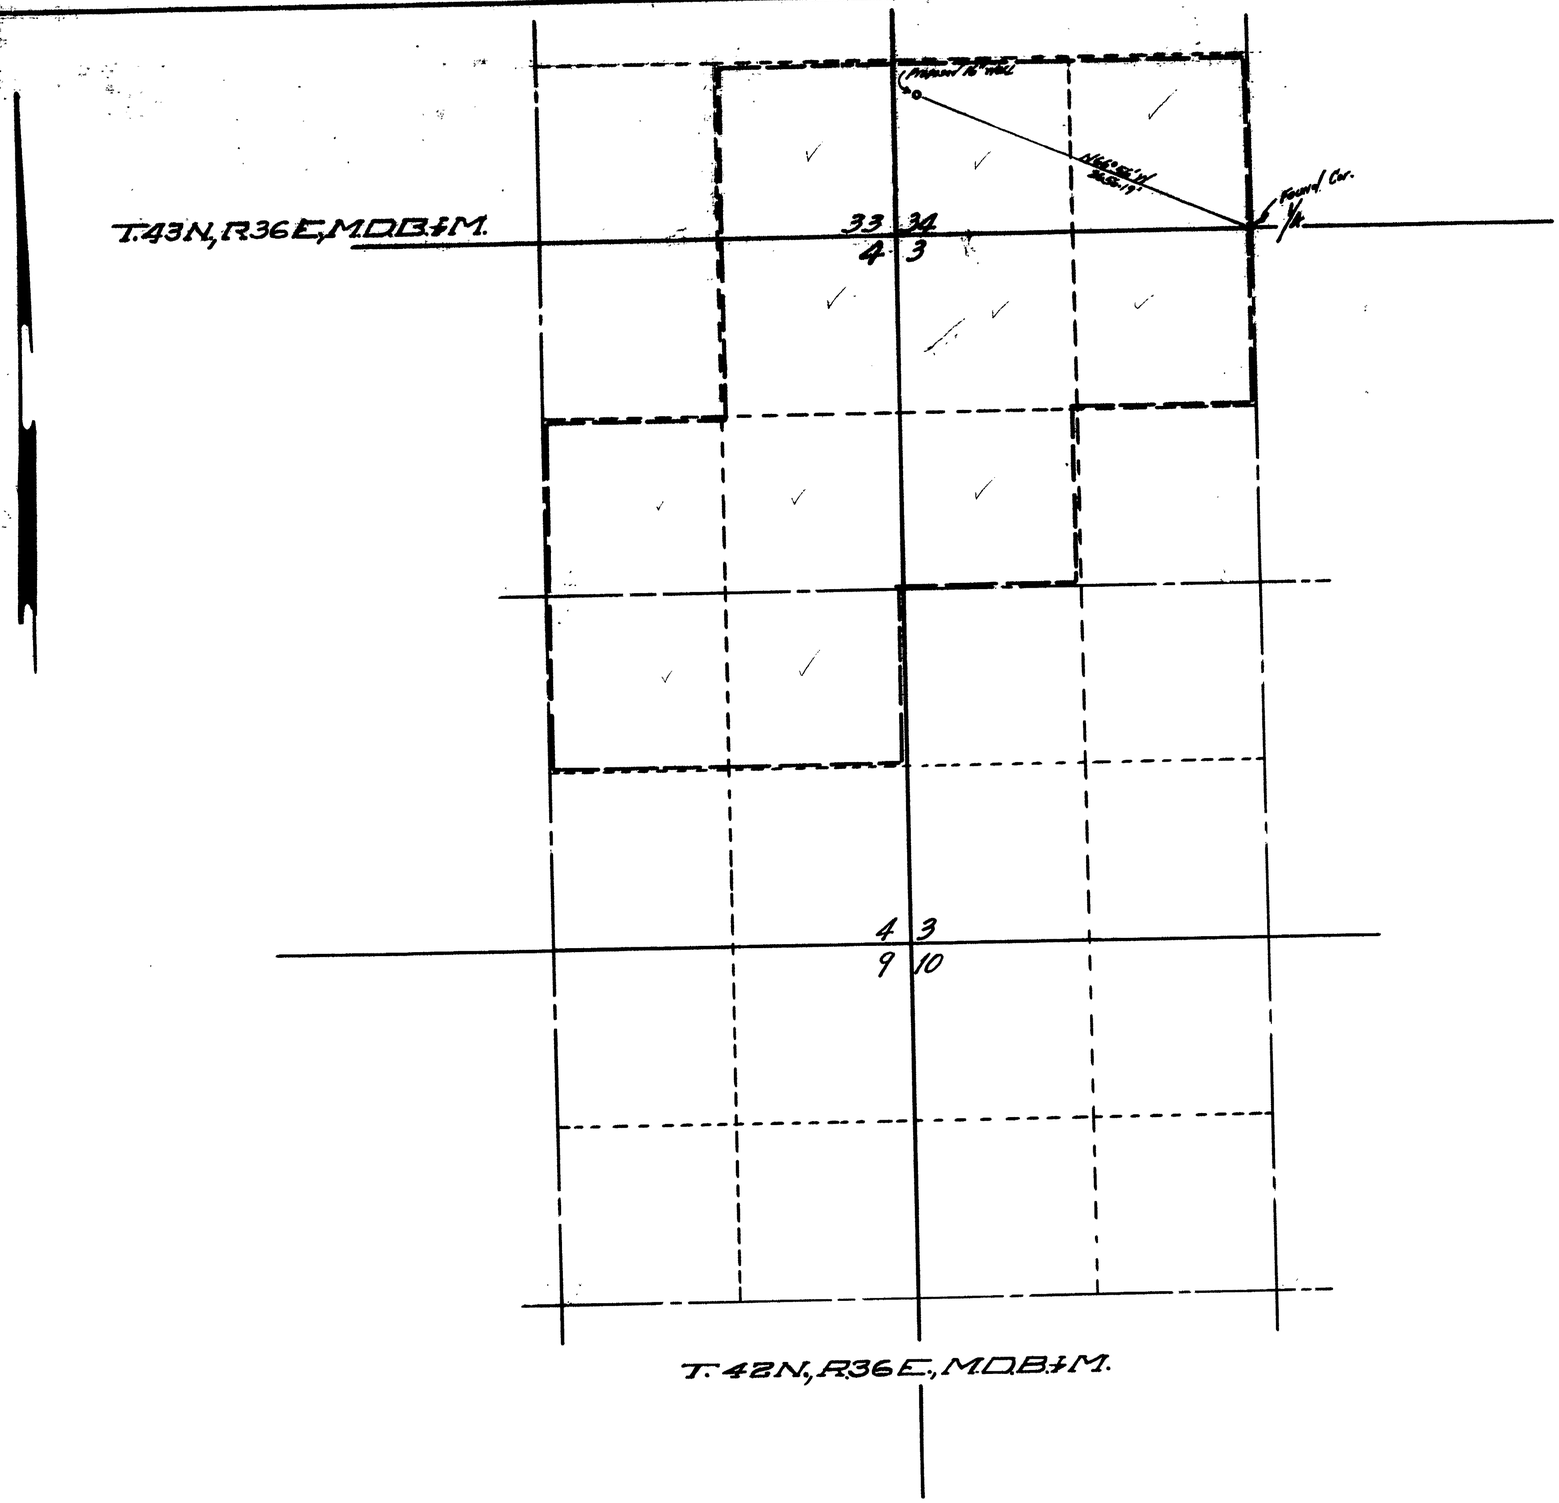

STATE OF NEVADA
COUNTY OF HUMBOLDT } S.S.

I, Richard M. BLACK, being first duly sworn depose and say, that this map consisting of one sheet has been correctly drawn to the designated scale from field notes of a survey made by me between the 1st day of July and the 3rd day of July, 1955; that it truly and correctly represents the location and extent of the proposed works used to divert water from underground in Humboldt County, by Henry McErquiaga for irrigation purposes. That the proposed point of diversion, the approximate location and size of the diverting channel, all reservoirs or basins, the location and names of all other works which will cross or connect with the proposed works, and the boundary of all lands, showing by 40-acre sub-divisions the areas proposed to be irrigated, are fully and correctly designated thereon.

Richard M. Black
STATE WATER RIGHT Surveyor

Subscribed and sworn to before me this 27th day of July, 1955

Donalon Leighton
Notary Public in and for Humboldt County, Nevada
My Comm Exp: 4/6/57

SCALE 1-INCH = 600 ft.

FILED
AUG. 2, 1955
STATE ENGINEER'S OFFICE

OFFICE
STATE ENGINEER

1955 AUG 2 AM 9 47

MAP

TO ACCOMPANY APPLICATION TO APPROPRIATE WATER FOR IRRIGATION BY HENRY McERQUIAGA FROM UNDERGROUND

16685