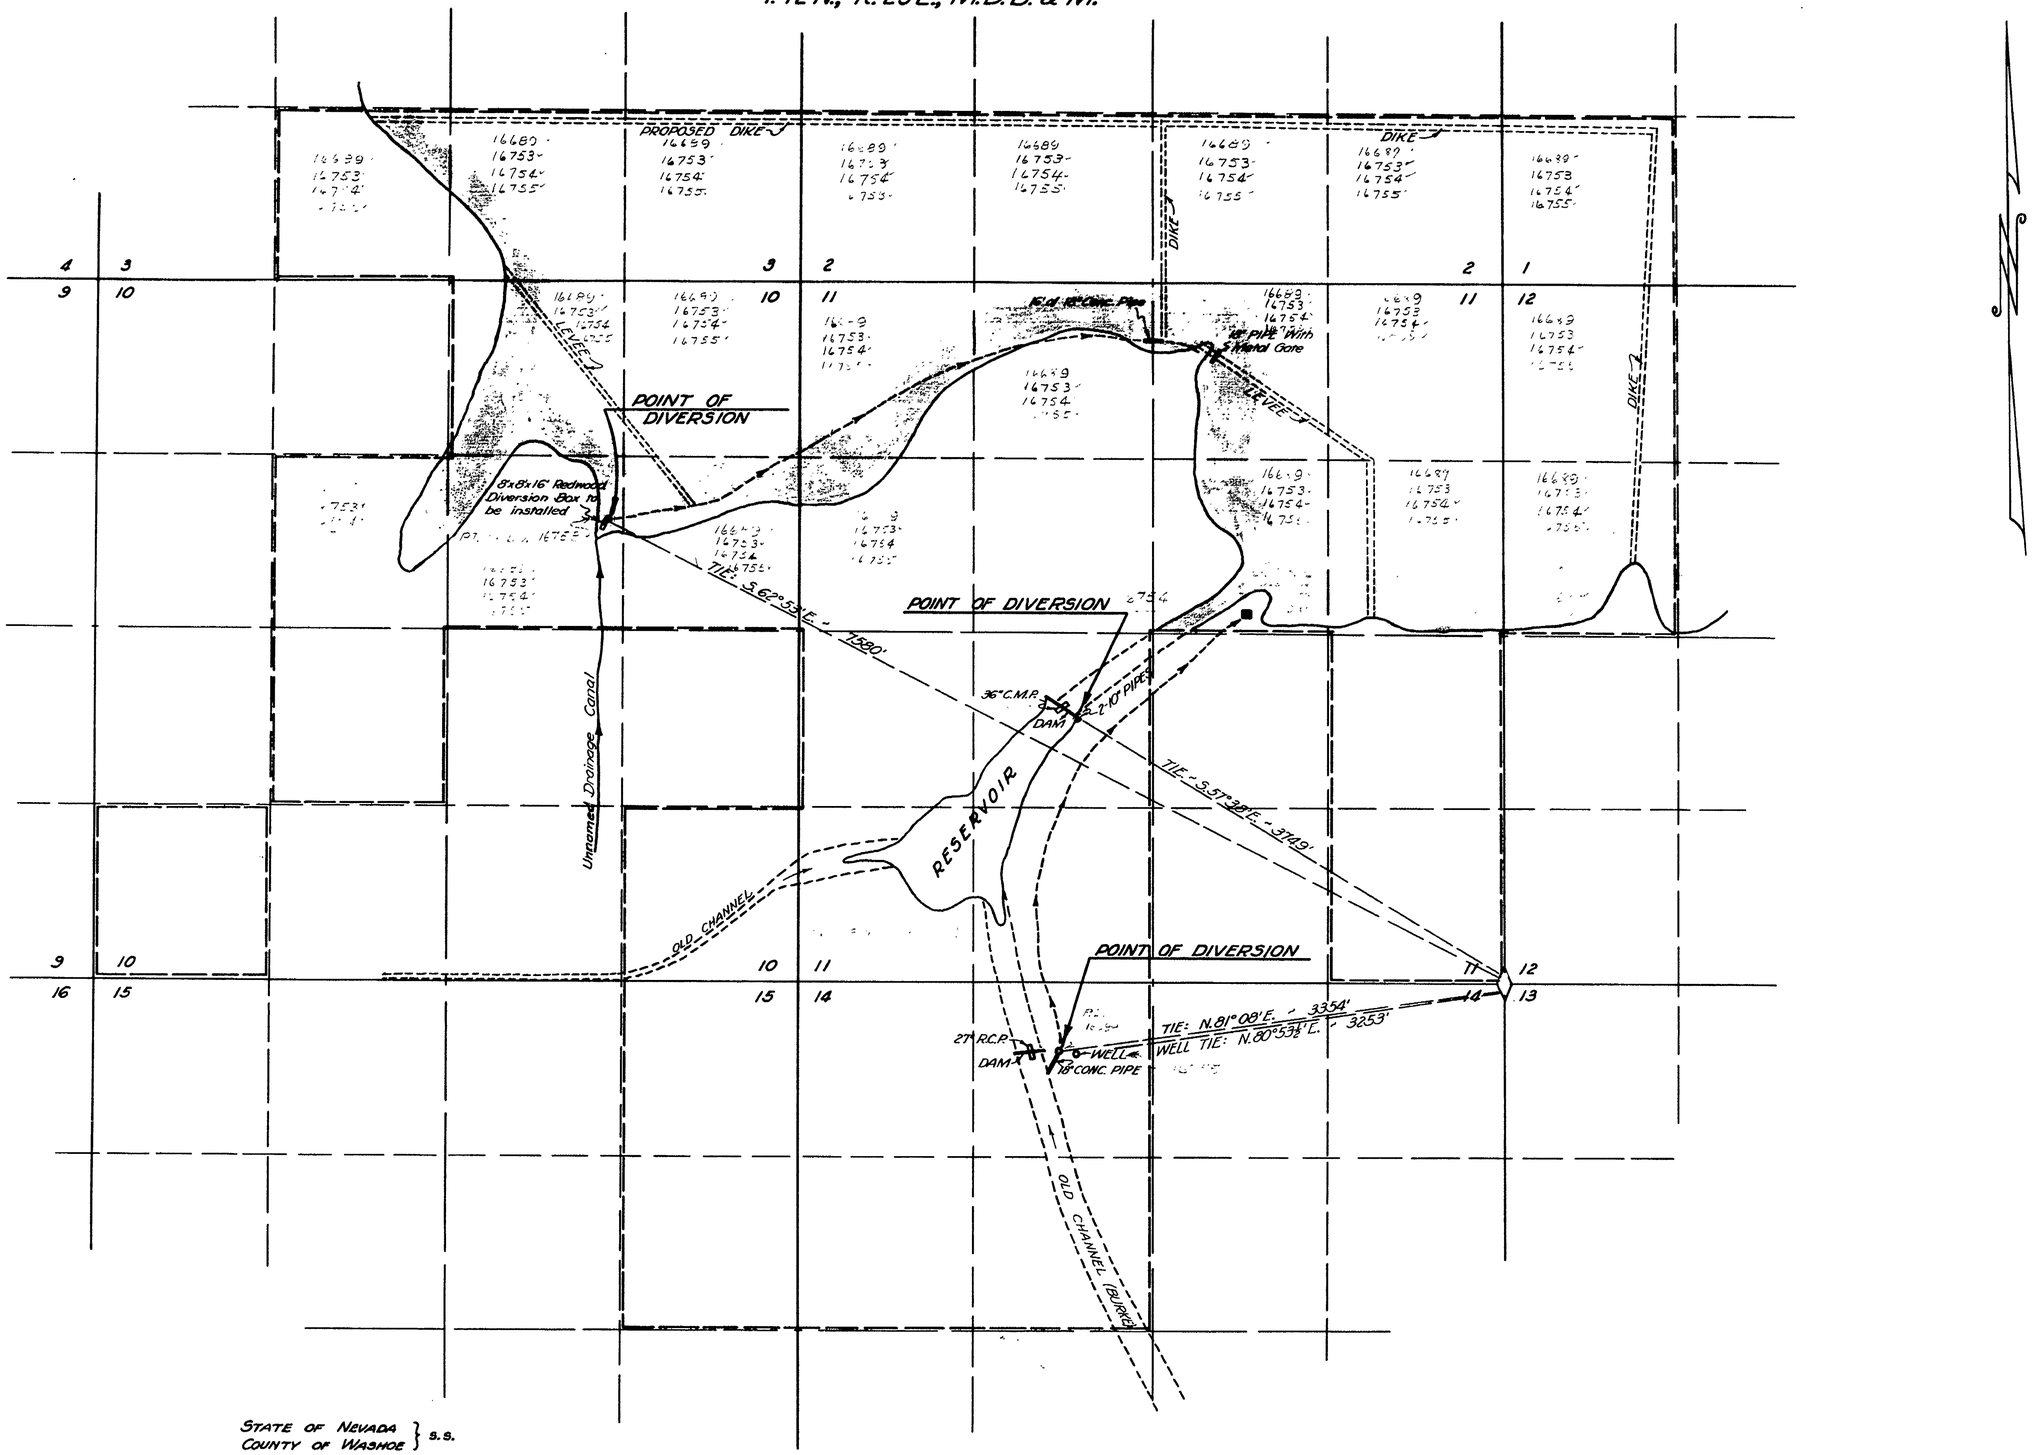


STATE OF NEVADA
COUNTY OF WASHOE } S.S.

**I, James N. Nelson, being first duly sworn,** depose and say that this map, consisting of one sheet, has been correctly drawn to the designated scale from field notes of a survey made by me between the 25th day of October, and the 1st day of November, 1955; that it truly and correctly represents the proposed locations and extents of the works used to divert water from Burke Channel, unnamed drainage canal, underground sources, and storage for reservoir, in Lyon County, by The Honker Ranch Inc., for irrigation purposes. That the proposed points of diversion, the approximate location and size of the diverting channel, all reservoirs or basins, the location and names of all other works which will cross or connect with the proposed works, and the boundary of all lands, showing by 40-acre subdivisions the areas proposed to be irrigated, are fully and correctly designated thereon.

James N. Nelson
State Water Right Surveyor

Subscribed and sworn to before me this 8th day of November 1955.

Harlan L. Newark
Notary Public in and for Washoe County, Nevada

FILED
NOV 21 1955
STATE ENGINEER'S OFFICE

1955 NOV 21 PM 1 57

# MAP

TO ACCOMPANY APPLICATION TO APPROPRIATE WATER FOR IRRIGATION AND STORAGE BY THE HONKER RANCH INC. FROM BURKE CHANNEL, UNNAMED DRAINAGE CANAL, UNDERGROUND SOURCES, AND STORAGE FOR RESERVOIR AS SHOWN. (100± ACRE FT. OF WATER IN RESERVOIR)

Place In → 16689-16690-16753-16754-16755