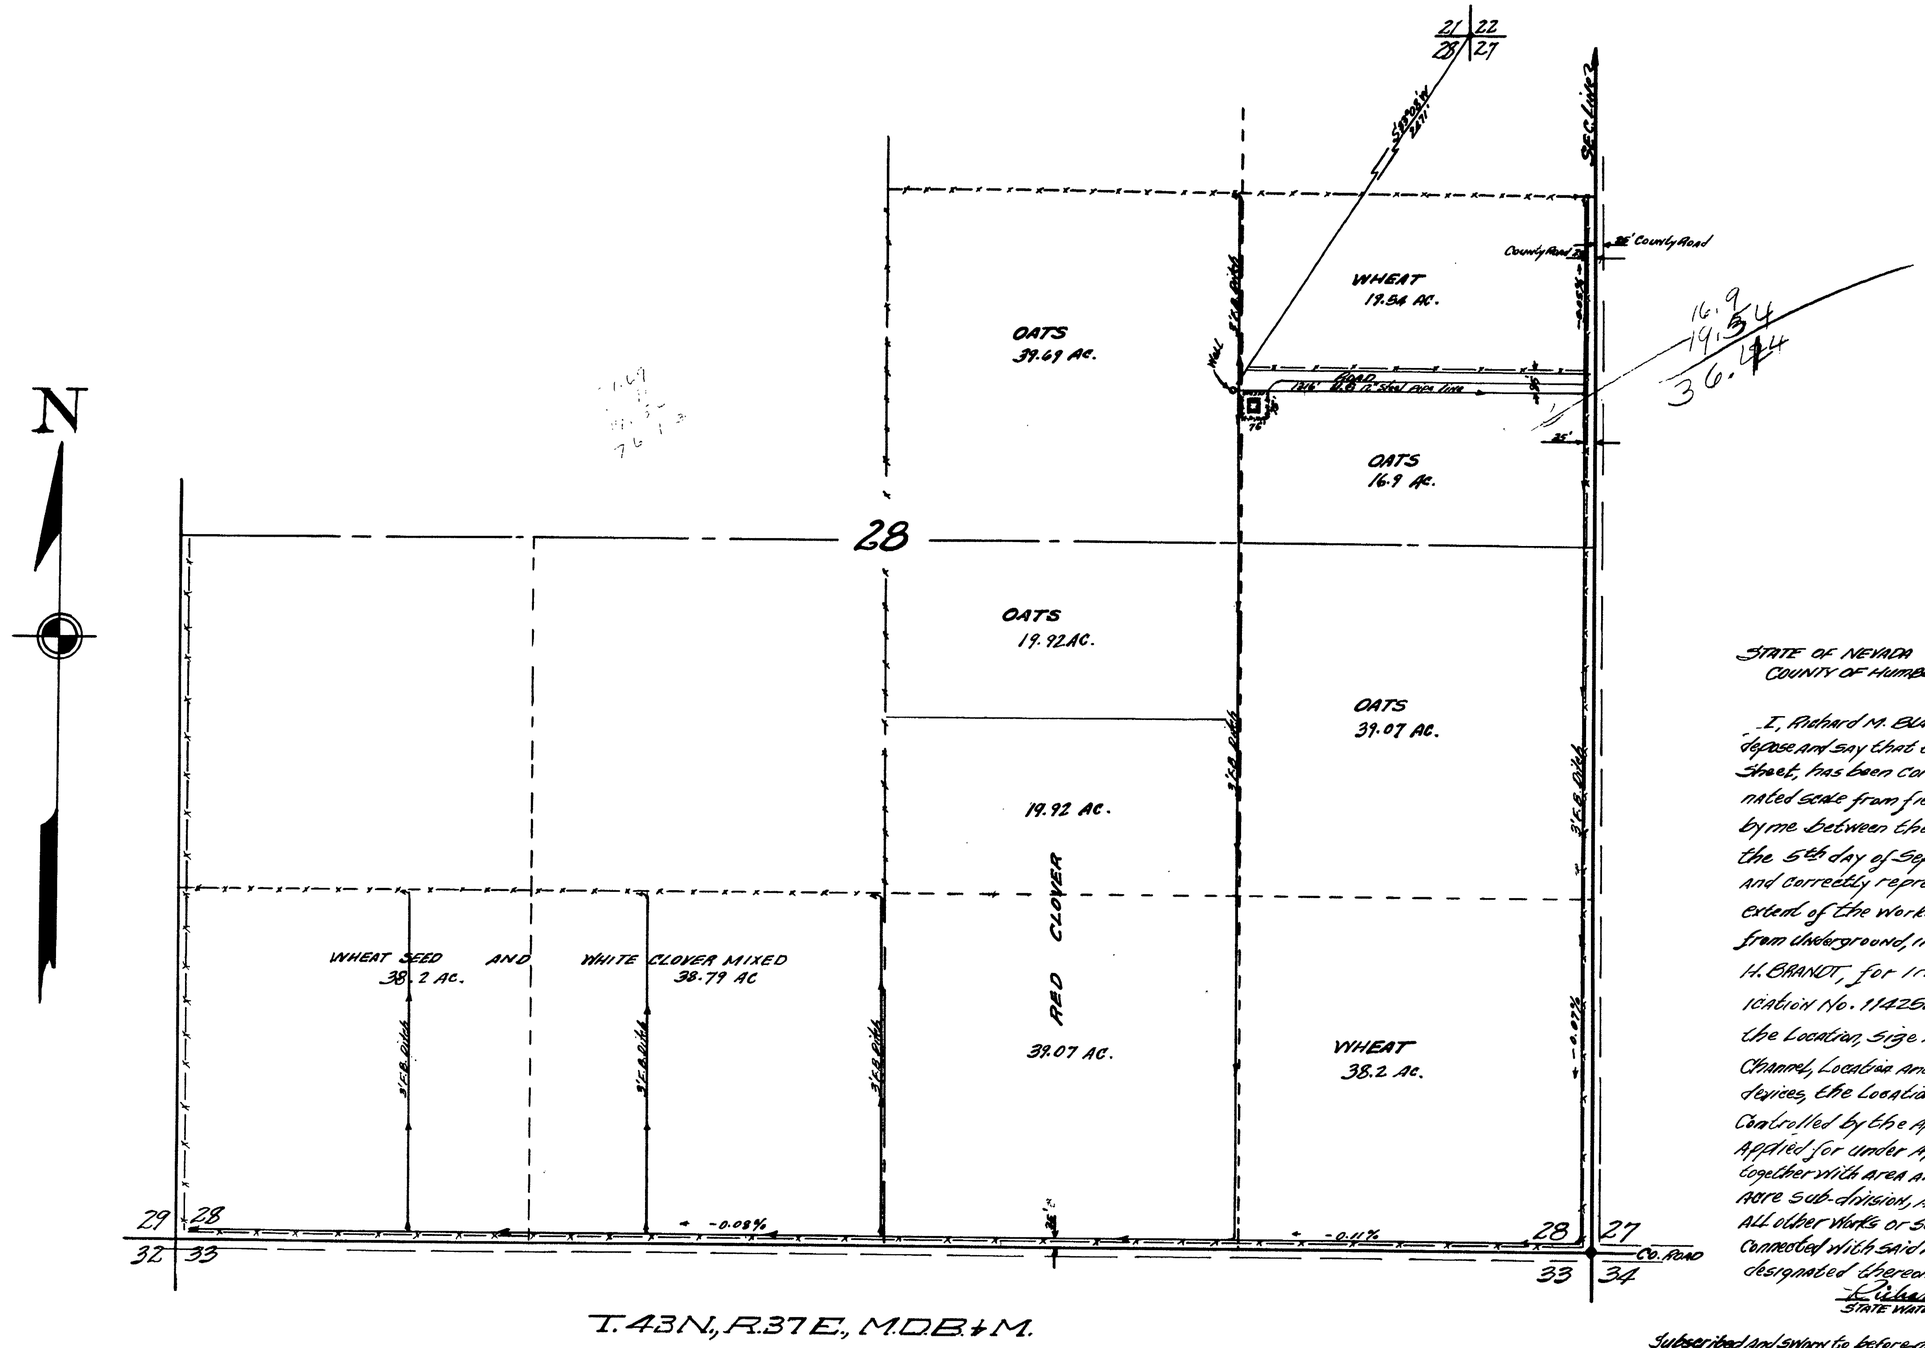

T.43N., R.37E., M.D.B.&M.

STATE OF NEVADA
COUNTY OF HUMBOLDT } S.S.

I, Richard M. Black, being first duly sworn, depose and say that this map, consisting of one sheet, has been correctly drawn to the designated scale from field notes of a survey made by me between the 20th day of August and the 5th day of September, 1955; that it truly and correctly represents the location and extent of the works used to divert the water from underground, in Humboldt County, by John H. Brandt, for irrigation purposes under application No. 11425. That the point of diversion, the location, size and grades of the diverting channel, location and description of all measuring devices, the location and size of lands owned or controlled by the applicant upon which water applied for under application No. 11425. is used, together with area and kind of culture in each 40-acre sub-division, and the location and names of all other works or streams which are crossed or connected with said works are fully and correctly designated thereon.

Richard M. Black
STATE WATER RIGHT SURVEYOR

Subscribed and sworn to before me this 12th day of September, 1955.

Notary Public in and for Humboldt County, Nevada
My Comm. Exp. 9/6/57

Scale 1-INCH = 300 ft.

SECTION	SUB-DIVISION	TOWNSHIP	RANGE	CULTIVATED ACREAGE	KIND OF CULTURE
28	SE¼-NE¼	43N	37E	19.54	WHEAT
28	SE¼-NE¼	"	"	16.90	OATS
28	SW¼-NE¼	"	"	39.69	OATS
28	NE¼-SE¼	"	"	39.07	OATS
28	NW¼-SE¼	"	"	19.92	OATS
28	NW¼-SE¼	"	"	19.92	RED CLOVER
28	SW¼-SE¼	"	"	38.20	WHEAT
28	SW¼-SE¼	"	"	39.07	RED CLOVER
28	SE¼-SW¼	"	"	38.79	White Cl.
28	SW¼-SW¼	"	"	38.20	White Cl.

GRAND TOTAL AREA IRRIGATED = 309.30

FILED
SEPT. 23, 1955
STATE ENGINEER'S OFFICE

OFFICE
STATE ENGINEER

1955 SEP 13 AM 9 48

OFFICE
STATE ENGINEER

CERTIFICATE No. 4935 ISSUED 12/23/59

MAP TO ACCOMPANY
PROOF OF BENEFICIAL USE
UNDER APPLICATION NO 11425
FOR IRRIGATION
BY JOHN H. BRANDT
FROM UNDERGROUND

16702