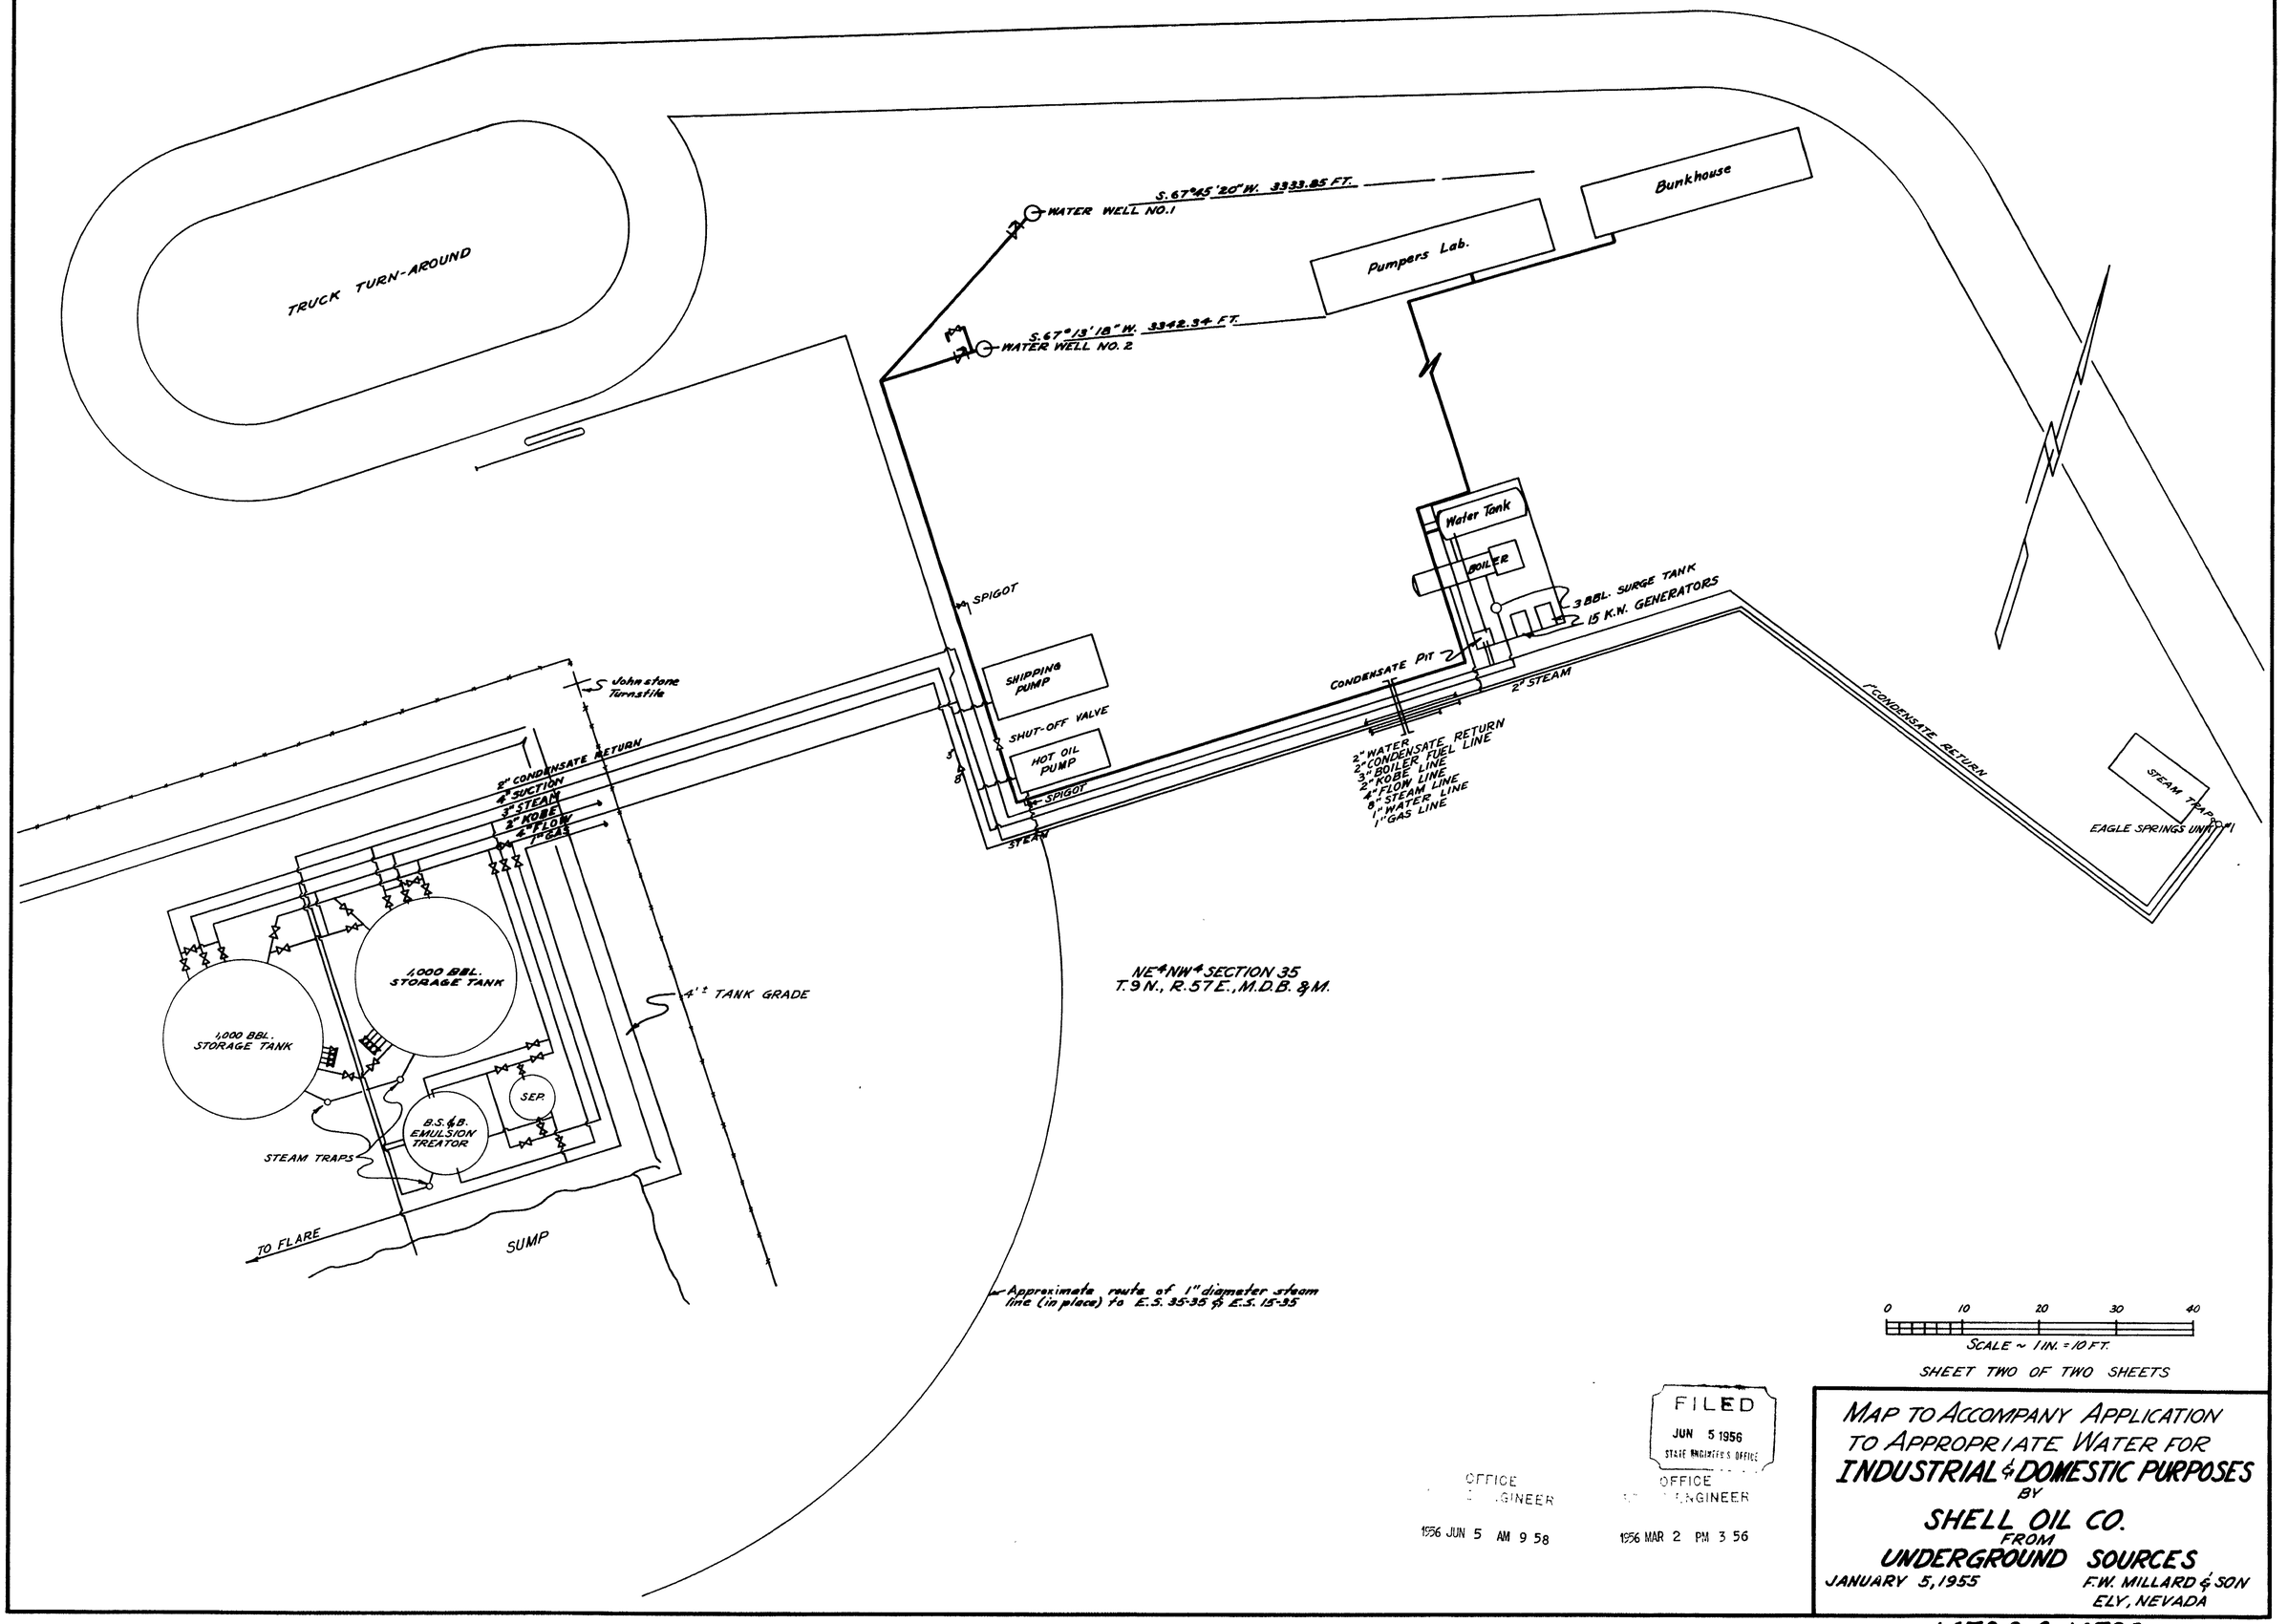

SHEET TWO OF TWO SHEETS

FILED
JUN 5 1956
STATE ENGINEER'S OFFICE

OFFICE
ENGINEER
1956 JUN 5 AM 9 58

OFFICE
ENGINEER
1956 MAR 2 PM 3 56

MAP TO ACCOMPANY APPLICATION TO APPROPRIATE WATER FOR
INDUSTRIAL & DOMESTIC PURPOSES
BY
SHELL OIL CO.
FROM
UNDERGROUND SOURCES

JANUARY 5, 1955

F.W. MILLARD & SON
ELY, NEVADA

16728 & 16729

REFERENCES:

CALCULATING BOOK	PAGE	FIELD BOOK	PAGE
61	21	M 102	54

STATE OF NEVADA
County of White Pine } S.S.

I, Robert W. Millard, being first duly sworn, deposes and say that this map consisting of one sheet, has been correctly drawn to the designated scale from field notes of a survey made by me between the 21st day of August, and the 13th day of December, 1953; that it truly and correctly represents the location and extent of the proposed works used to divert water from an UNDERGROUND SOURCE, in Nye County, by SHELL OIL CO., for industrial and domestic purposes. That the proposed point of diversion, the approximate size and capacity of the diverting conduit, and the location and names of all other works or streams which are crossed by or connected with said works, are fully and correctly designated hereon.

Robert W. Millard
State Water Right Surveyor.

Subscribed and sworn to before me this 15th day of January 1955.

M Christine Harrison
Notary Public in and for White Pine County, Nevada.
My commission expires Nov 26, 1957

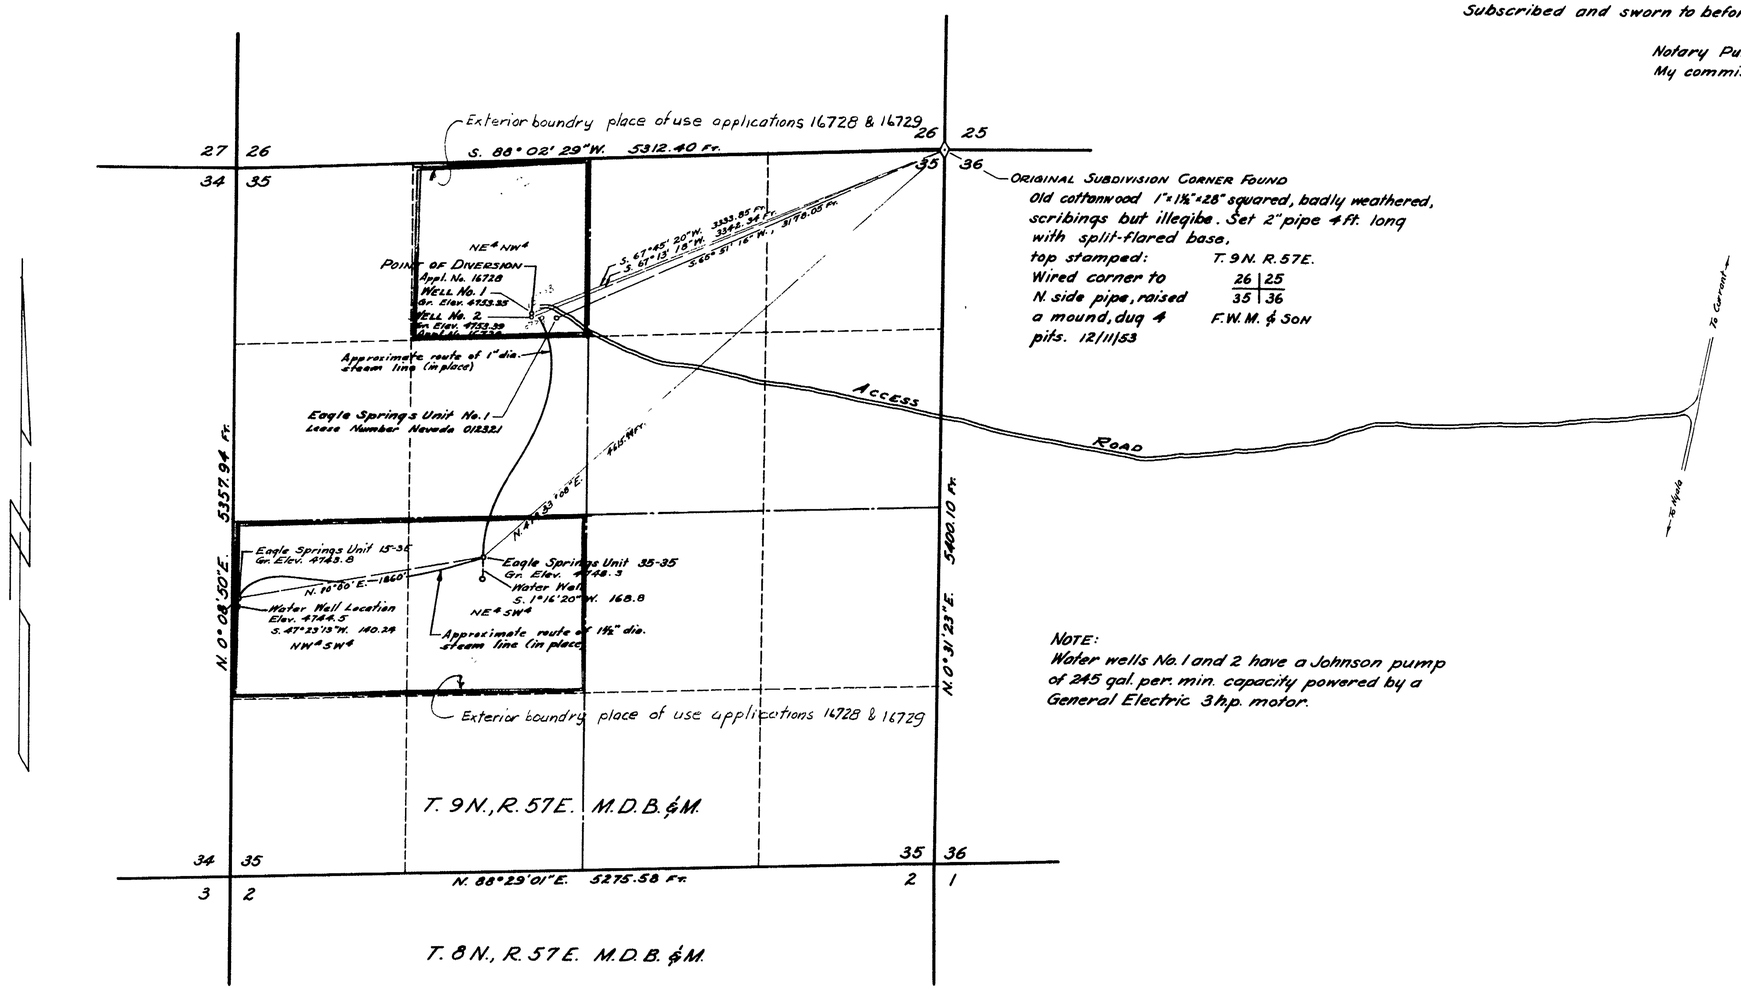

NOTE:
Water wells No. 1 and 2 have a Johnson pump of 245 gal. per. min. capacity powered by a General Electric 3 h.p. motor.

0 600 1200 1800 2400
SCALE = 1 IN. = 600 FT.

SHEET ONE OF TWO SHEETS

FILED
JUN 5 1956
STATE ENGINEER'S OFFICE

OFFICE
ENGINEER
1955 AUG 29 PM 3 56

16728 - CERTIFICATE No. 5375 ISSUED July 31, 1962
16729 - CERTIFICATE No. 5376 ISSUED July 31, 1962

1958 JUL 5 AM 9 58

MAP TO ACCOMPANY APPLICATION TO APPROPRIATE WATER FOR
INDUSTRIAL & DOMESTIC PURPOSES
BY
SHELL OIL CO.
FROM
UNDERGROUND SOURCES
JANUARY 5, 1955
F.W. MILLARD & SON
ELY, NEVADA

16728 & 16729