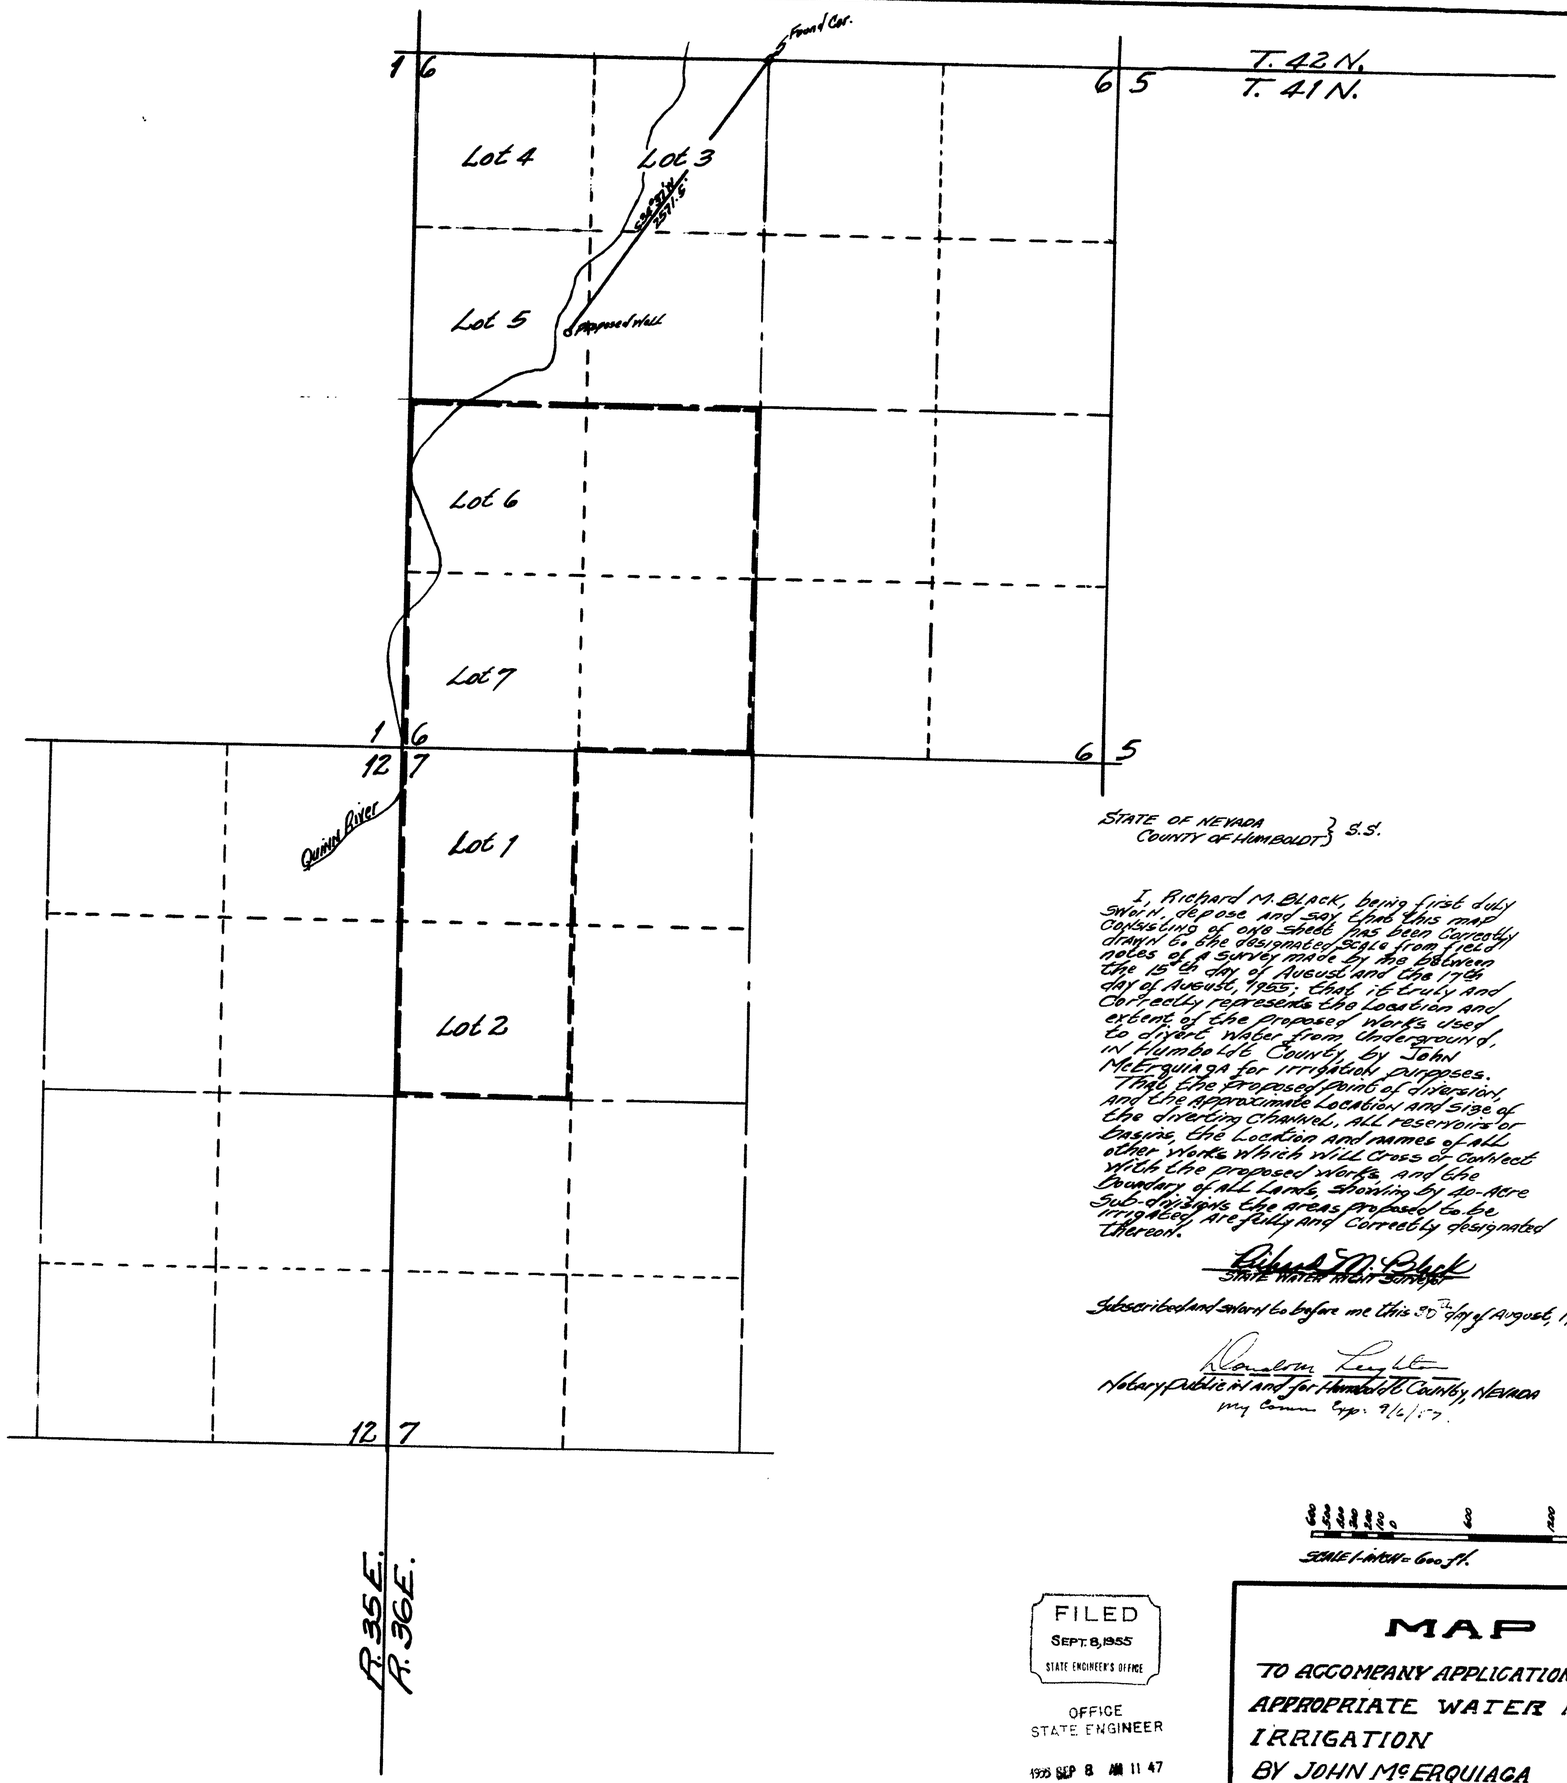

STATE OF NEVADA
COUNTY OF HUMBOLDT } S.S.

I, Richard M. Black, being first duly sworn, depose and say that this map consisting of one sheet has been correctly drawn to the designated scale from field notes of a survey made by me between the 15th day of August and the 17th day of August, 1955; that it truly and correctly represents the location and extent of the proposed works used to divert water from underground, in Humboldt County, by John McErquiaga for irrigation purposes.

That the proposed point of diversion, and the approximate location and size of the diverting channel, all reservoirs or basins, the location and names of all other works which will cross or connect with the proposed works, and the boundary of all lands, showing by 40-acre sub-divisions the areas proposed to be irrigated, are fully and correctly designated thereon.

Richard M. Black
STATE WATER RIGHT SURVEYOR

Subscribed and sworn to before me this 30th day of August, 1955

Donalon Leighton
Notary Public in and for Humboldt County, Nevada
My Comm. Exp. 9/6/57.

600 500 400 300 200 100 0 600 1200 1800
SCALE 1-INCH = 600 ft.

FILED
SEPT. 8, 1955
STATE ENGINEER'S OFFICE

OFFICE
STATE ENGINEER

1955 SEP 8 AM 11 47

MAP

TO ACCOMPANY APPLICATION TO APPROPRIATE WATER FOR IRRIGATION BY JOHN McERQUIAGA FROM UNDERGROUND

16736